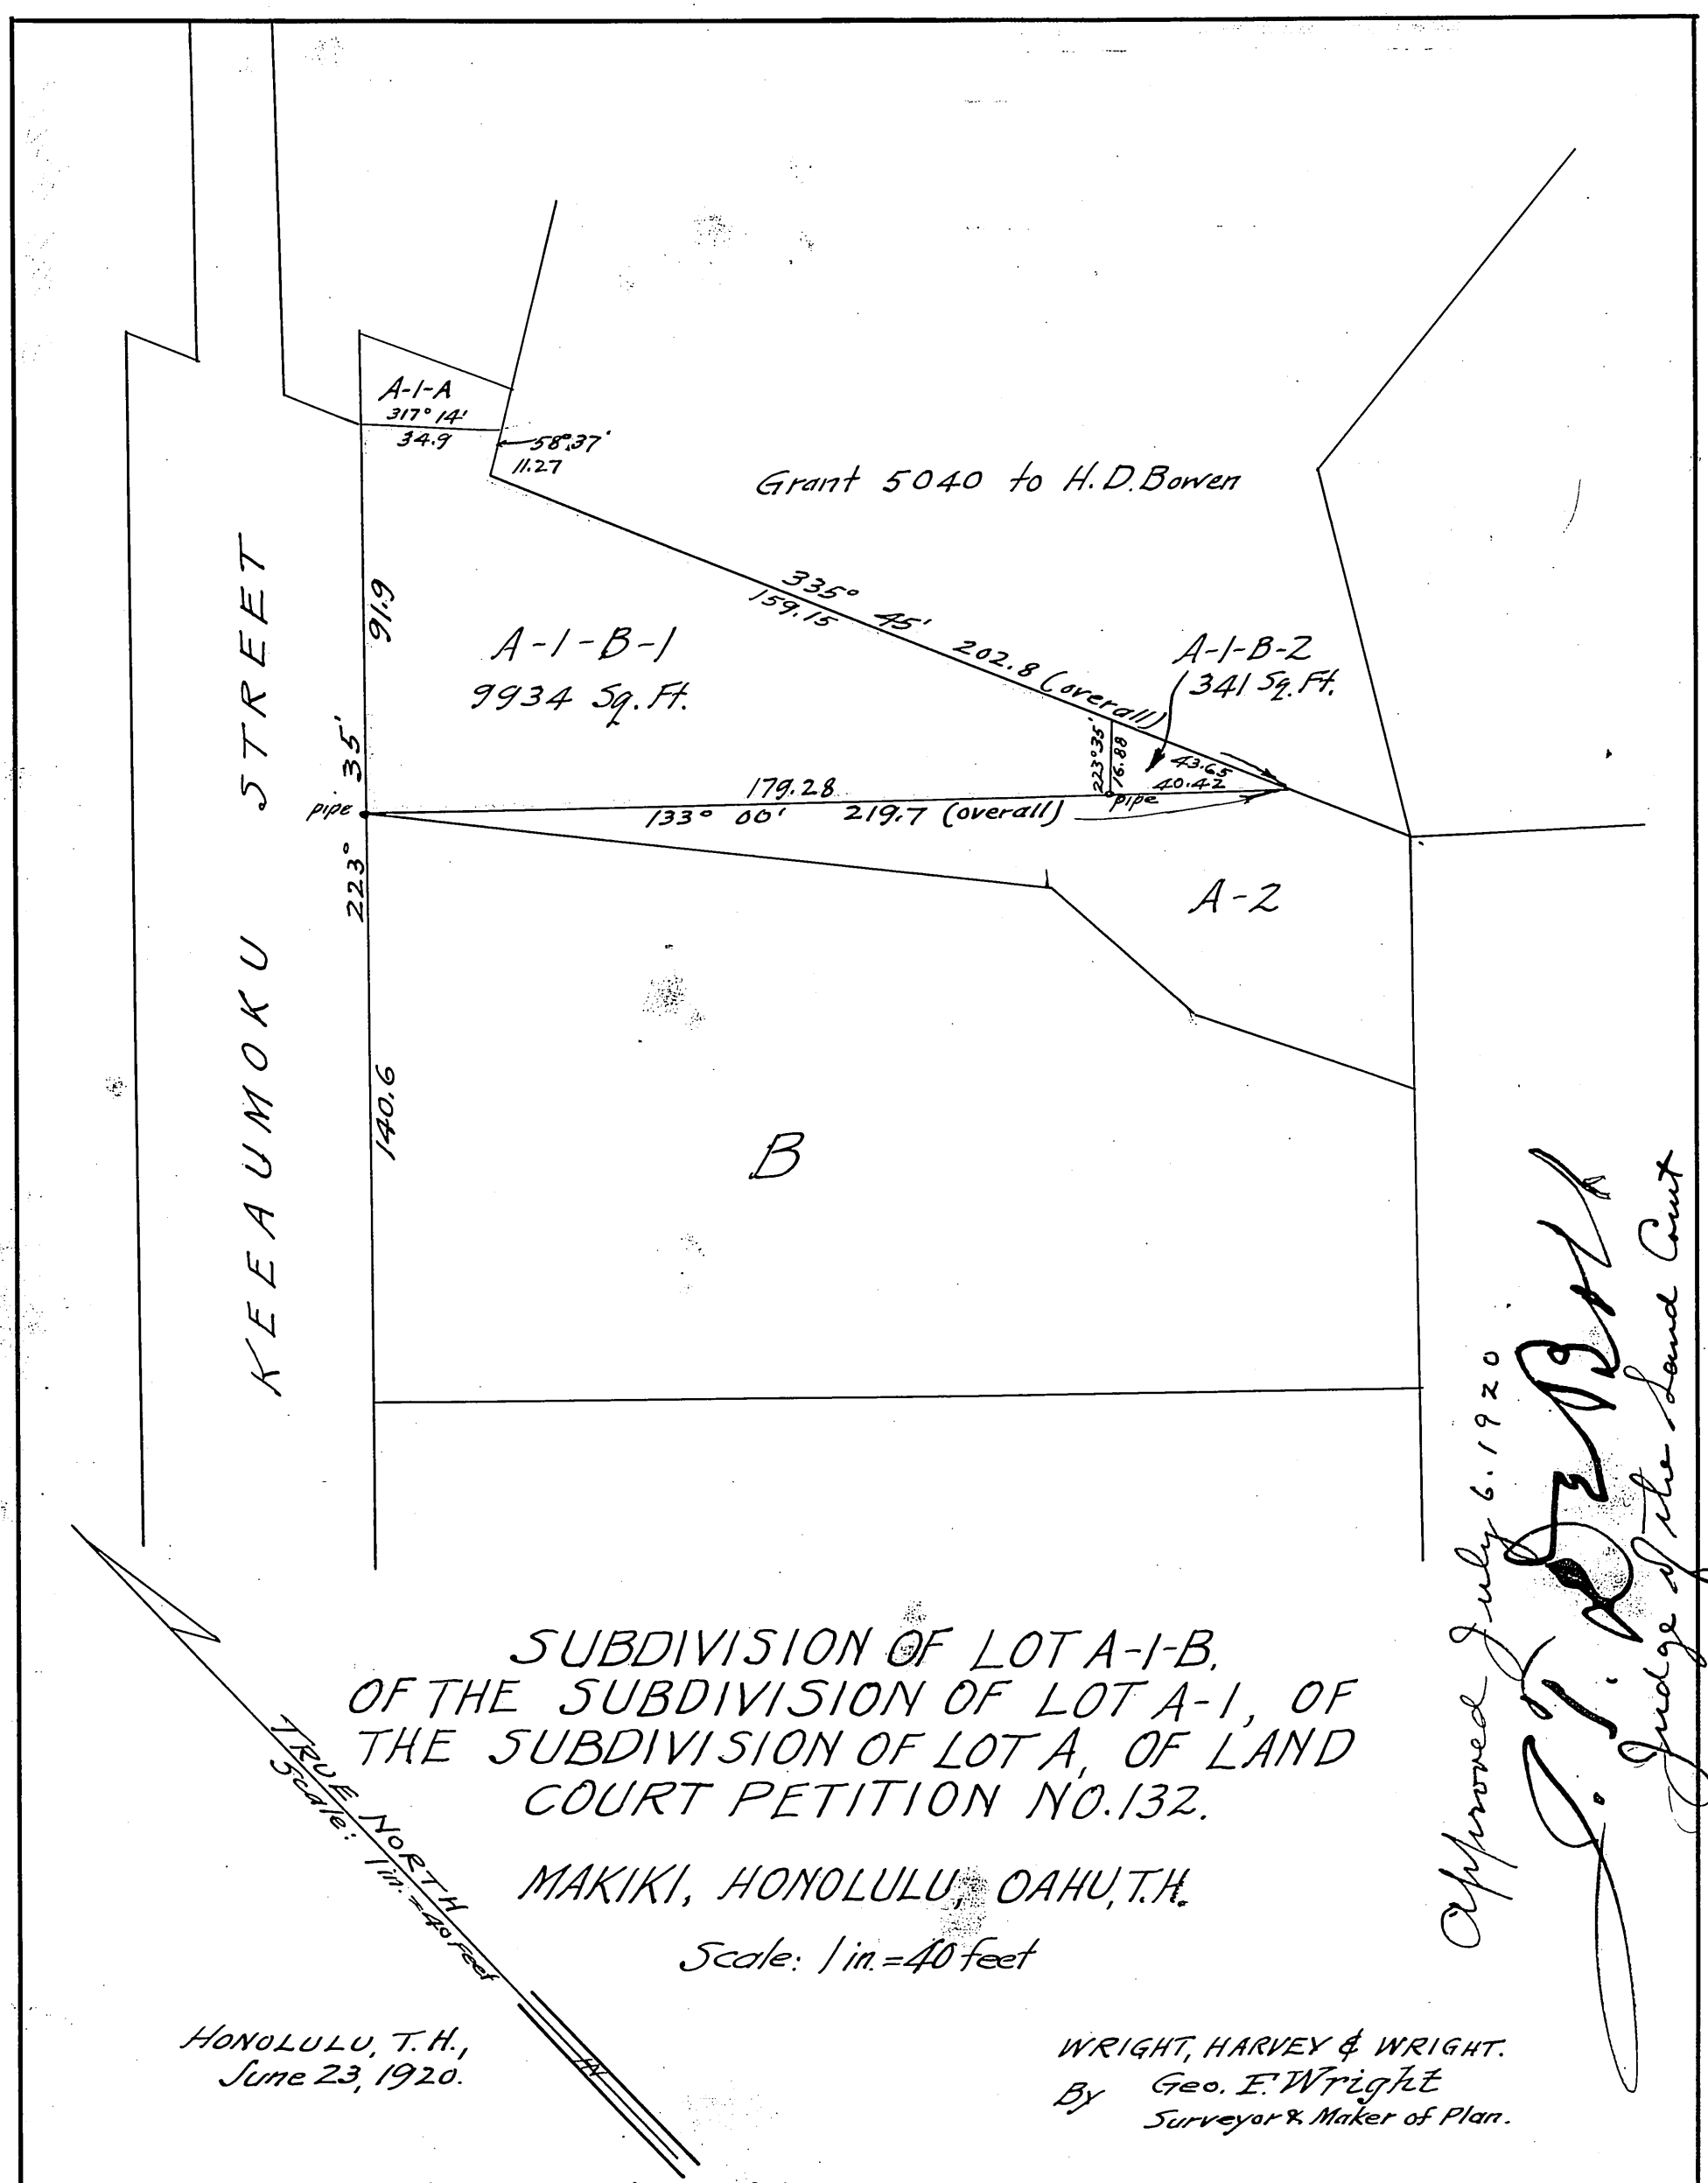

SUBDIVISION OF LOT A-1-B,
OF THE SUBDIVISION OF LOT A-1, OF
THE SUBDIVISION OF LOT A, OF LAND
COURT PETITION NO. 132.

MAKIKI, HONOLULU, OAHU, T.H.

Scale: 1 in. = 40 feet

HONOLULU, T.H.,
June 23, 1920.

WRIGHT, HARVEY & WRIGHT.
By Geo. F. Wright
Surveyor & Maker of Plan.

Approved July 6, 1920
J. L. Robertson
Judge of the Land Court

I hereby certify that the map hereon being a subdivision of Lot A-1-B, of Land Court Petition No. 132, has been examined and verified and found to be correct.

Honolulu, T.H.
July 2, 1920.

Walter E. Wall,
Surveyor, Territory of Hawaii.

Emmeline Grace McGrail
By Her Attorney
F. W. Makinney

I hereby certify this to be a true and correct copy of map filed in the Land Court as subdivision of Lot A-1-B of Petition No 132.

Honolulu, T.H.
July 2, 1920.

Walter E. Wall,
Surveyor, Territory of Hawaii.

Filed June 30, 1920.
A. V. Hogan
Registrar, Land Court

Subdiv. 132.