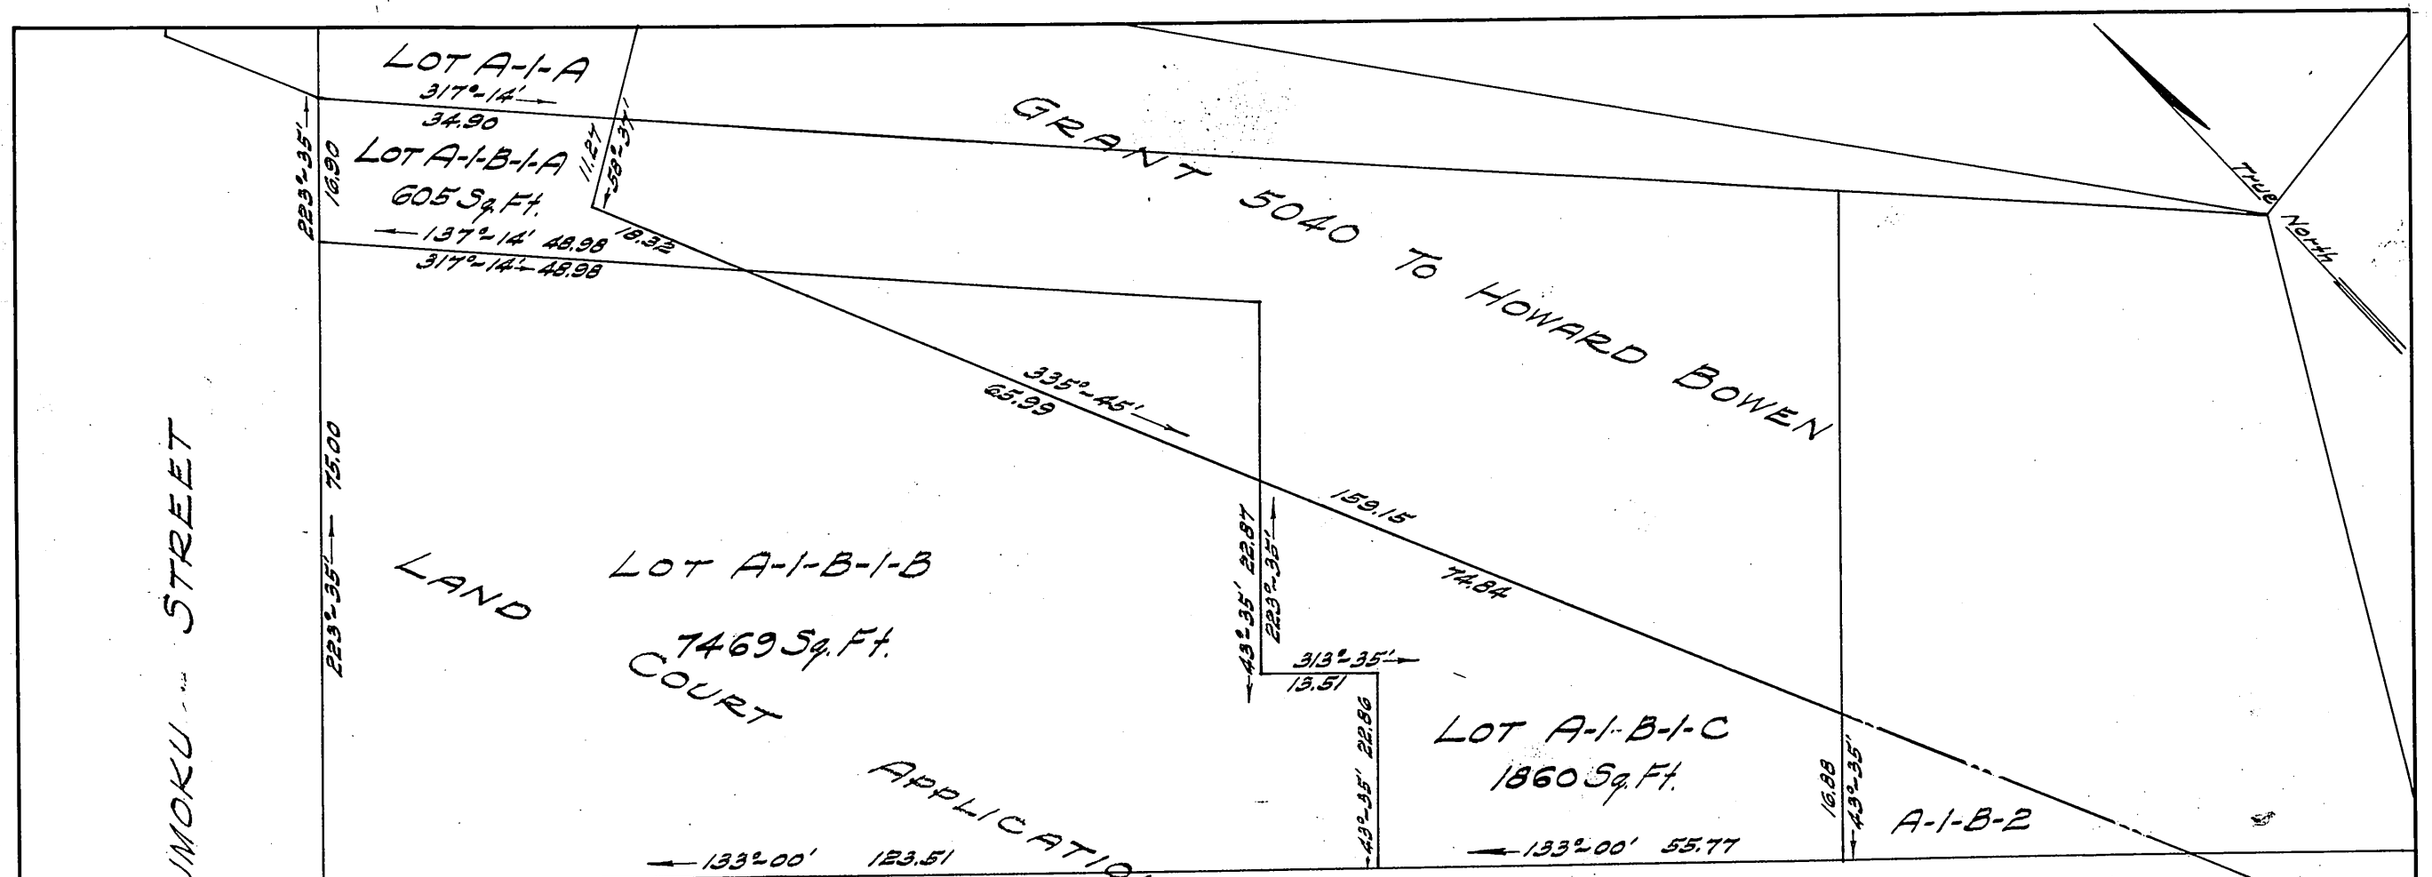

I hereby certify that the map hereon being a subdivision of Lot A-1-B-1 of the subdivision of Land Court Application No. 132 has been examined and verified and found to be correct.

Honolulu, T.H.
January 21, 1930.

Robert D. King
Surveyor, Territory of Hawaii

APPROVED:- January 21, 1930

A. F. Cadman
Judge of the Land Court.

Emmeline Grace McGrail
OWNER
by Robertson Castle
her attorneys

Filed January 20, 1930
Abraham W. Akana
Asst. Registrar

LAND COURT
TERRITORY OF HAWAII

SUBDIVISION OF LOT A-1-B-1 OF THE SUBDIVISION OF LOT A-1-B OF THE SUBDIVISION OF LOT A-1 OF THE SUBDIVISION OF LOT A OF LAND COURT APPLICATION Nº 132 INTO LOTS A-1-B-1-A, A-1-B-1-B & A-1-B-1-C
MAKIKI—HONOLULU—OAHU—T.H.
Scale 1 in. = 20 ft.

HONOLULU, T.H.
JAN. 15, 1930

By: [illegible]
Surveyor and maker of plan
848 Kaahumanu St.

3
9