MAP 11

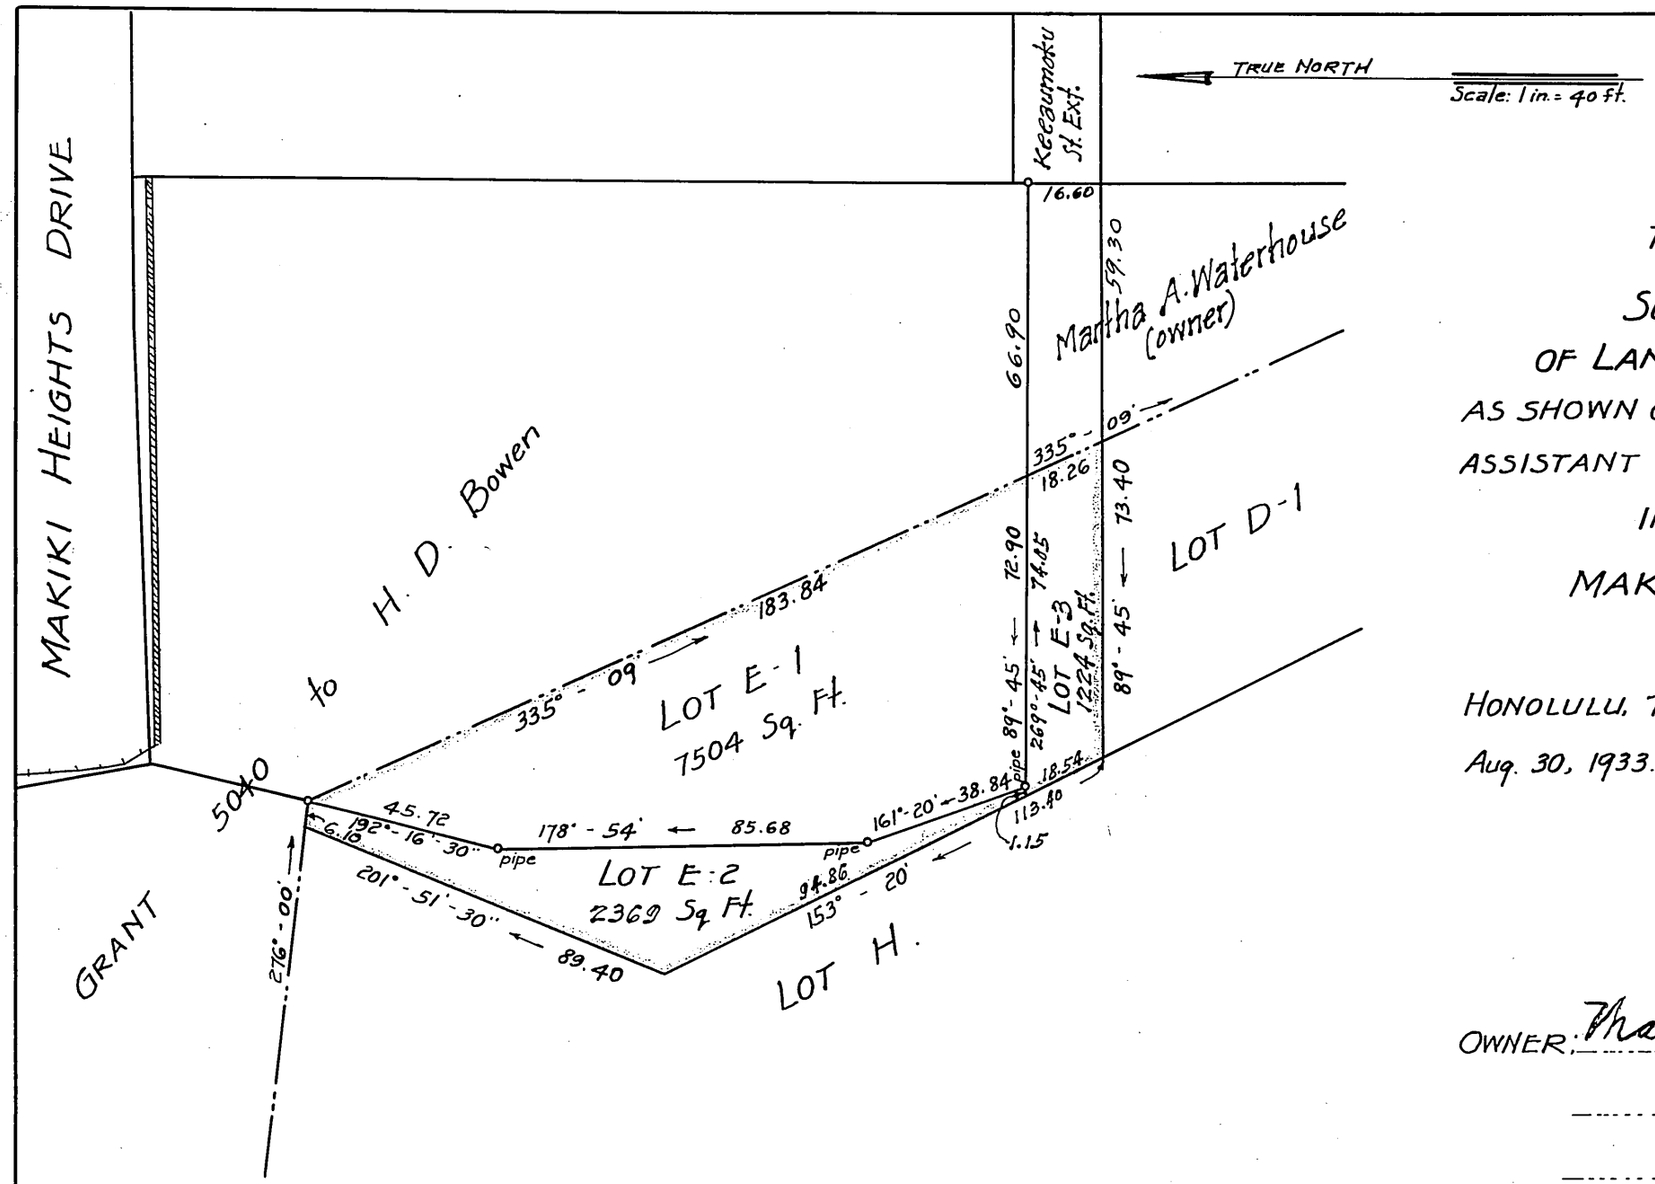

LAND COURT

TERRITORY OF HAWAII

SUBDIVISION OF LOT E
OF LAND COURT APPLICATION 132
AS SHOWN ON MAP 4 FILED IN THE OFFICE OF THE
ASSISTANT REGISTRAR OF THE LAND COURT
INTO LOTS E-1, E-2 AND E-3
MAKIKI, HONOLULU, OAHU, T. H.
Scale: 1 in. = 40 ft.

HONOLULU, T. H.
Aug. 30, 1933.

WRIGHT, HARVEY & WRIGHT,
By: Fred. E. Harvey
Surveyor & Maker of Plan.
Reg. Certificate No. 79-E.S.
419 Damon Bldg.

OWNER: Martha Alexander Waterhouse

OWNER'S CERTIFICATE OF TITLE 804

NOTE:- Lot E-3 has a right-of-way out to the end of Keeaumoku Street Extension over the 16.60 foot strip of land (owned by Martha Alexander Waterhouse) situated between the East end of said Lot E-3 and the West end of Keeaumoku Street Extension. Lots E-1 and E-2 have rights-of-way over Lot E-3 and over the said 16.60 foot strip out to the end of Keeaumoku Street Extension.

I hereby certify that the map hereon being a subdivision of Land Court Application 132, as herein entitled, has been examined and checked as to form and mathematical correctness and that it has been approved by Order of the Judge of the Land Court dated July 2, 1935.

Honolulu, T.H.
July 2, 1935.

C. Bailey
Surveyor, Territory of Hawaii.

Filed Jul. 2, 1935
Abraham M. Akana
Assistant Registrar

1