MAP 15

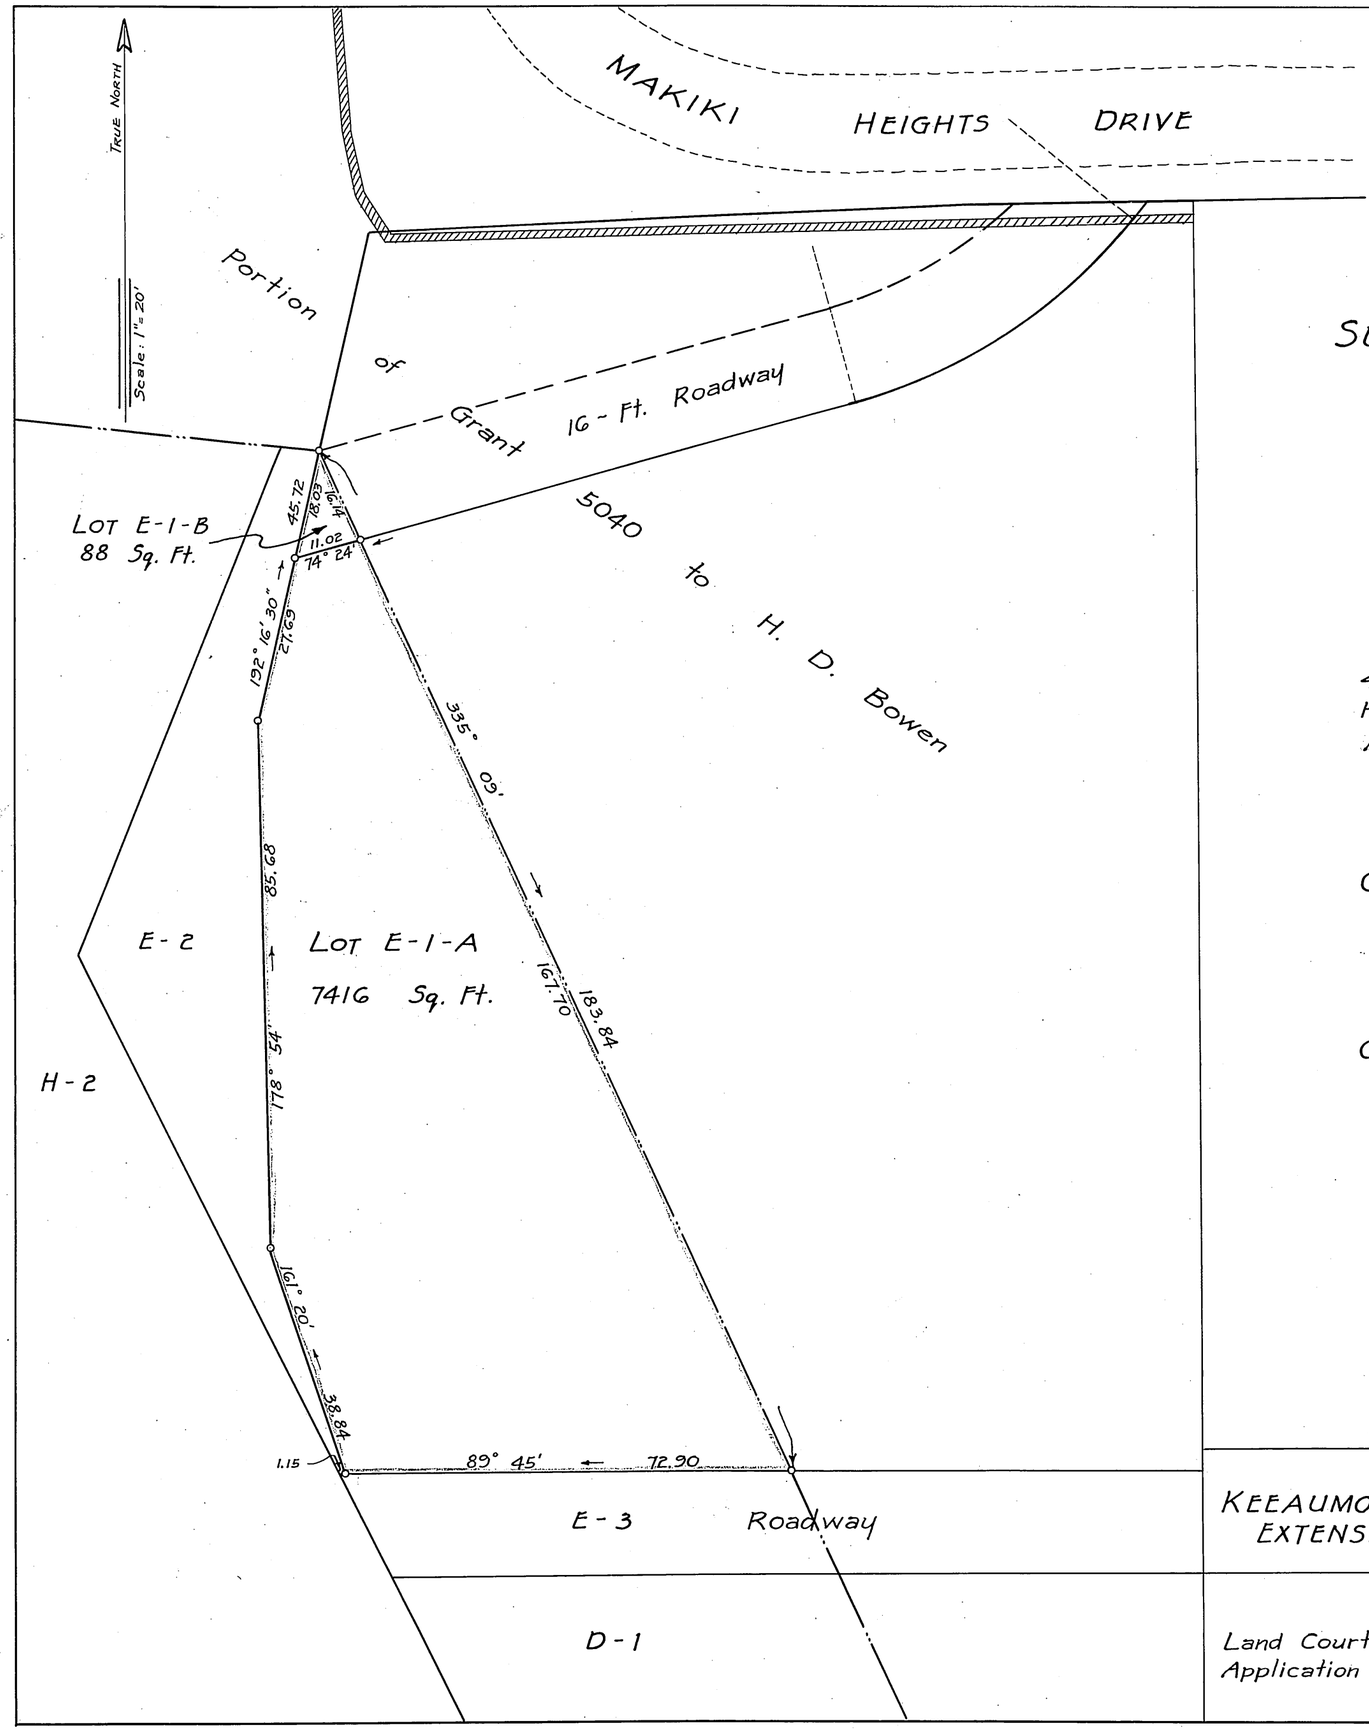

LAND COURT

TERRITORY OF HAWAII

SUBDIVISION OF LOT E-1 OF LAND COURT APPLICATION 132 AS SHOWN ON MAP 11 FILED IN THE OFFICE OF THE ASSISTANT REGISTRAR OF THE LAND COURT INTO LOTS E-1-A AND E-1-B AT MAKIKI, HONOLULU, OAHU, T. H.

Scale: 1 inch = 20 feet

419 S. M. Damon Bldg.
Honolulu, T. H.
April 2, 1942

WRIGHT, HARVEY AND WRIGHT
By: Fred. E. Harvey
Surveyor and Maker of Plan
Registered Certificate 79-E.S.

FRED E. HARVEY
REGISTERED LAND SURVEYOR
No. 79
HAWAII, U.S.A.

OWNER: Richard Starr Waterhouse
Alice Stephenson Waterhouse

Owner's Certificate of Title: 14013

I hereby certify that the map hereon being a subdivision of Land Court Applicatication 132, as herein entitled, has been examined and checked as to form and mathematical correctness and that it has been approved by Order of the Judge of the Land Court dated April 28, 1942.

Honolulu, T.H.
April 28, 1942.

L. M. Whitehouse
Surveyor, Territory of Hawaii
By: Robert D. King
Principal Cadastral Engineer.

NOTE: Lot E-1-B is to be part of 16-ft. Roadway
For rights of way, if any, see certificate of title.
Also see petition for subdivision.

Filed Apr. 10, 1942
Abraham W. Akana
Assistant Registrar

Tax Map Key: 2-4-26

15" x 21" = 2.2 ¢