MAP 17

LAND COURT

TERRITORY OF HAWAII

SUBDIVISION OF LOTS H-3-A, H-3-C, H-3-D AND H-3-E OF LAND COURT APPLICATION 132 AS SHOWN ON MAP 16, FILED IN THE OFFICE OF THE ASSISTANT REGISTRAR OF THE LAND COURT INTO LOTS H-3-A-1, H-3-A-2, H-3-C-1, H-3-C-2, H-3-D-1, H-3-D-2, H-3-E-1 AND H-3-E-2.

AT MAKIKI, HONOLULU, OAHU, T.H.

Scale: 1 inch = 40 feet

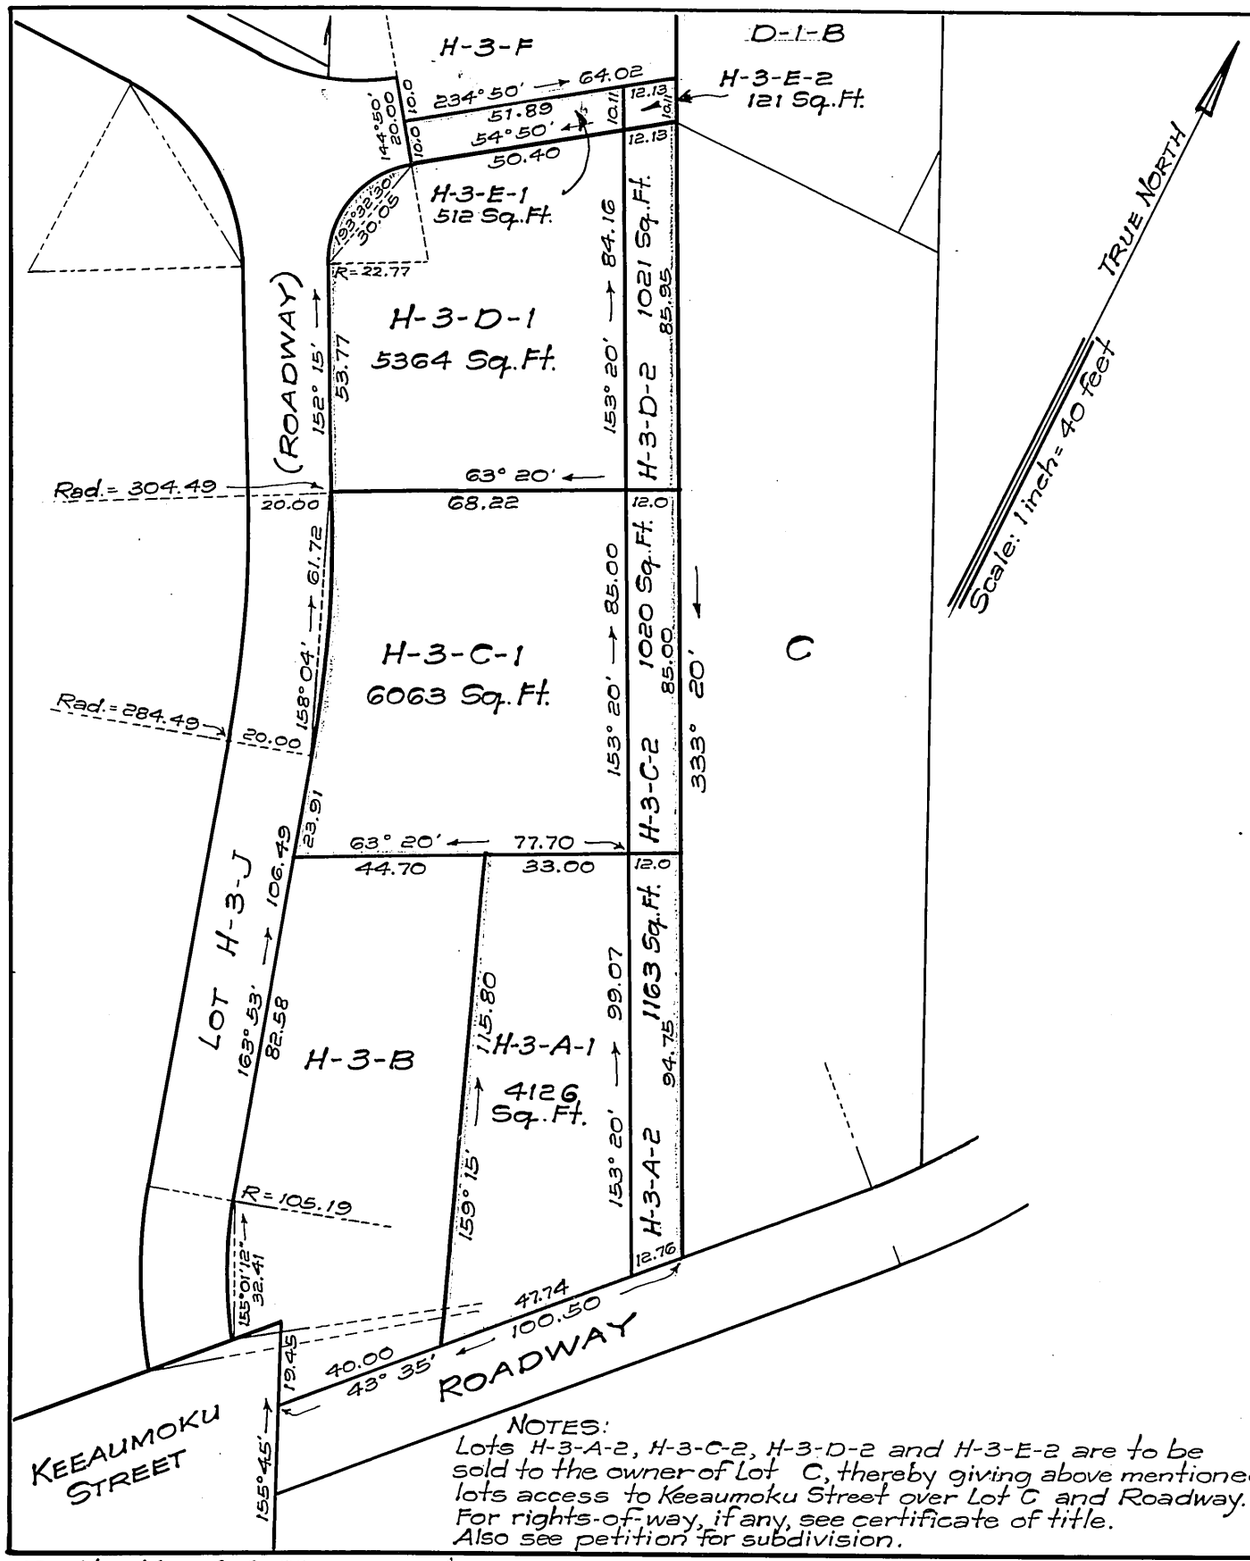

TRUE NORTH

Scale: 1 inch = 40 feet

419 S.M. Damon Bldg.
Honolulu, T.H.
April 20, 1943

Fred E. Harvey
Surveyor and Maker of Plan
Registered Certificate 79-ES
Associated with
WRIGHT, HARVEY AND WRIGHT

OWNER: THEO. H. DAVIES AND COMPANY, LIMITED

By: John W. Russell President

Owner's Certificate of Title: 25536

I hereby certify that the map hereon being a subdivision of Land Court Application 132, as herein entitled, has been examined and checked as to form and mathematical correctness and that it has been approved by Order of the Judge of the Land Court dated April 26, 1943.

Honolulu, T.H.
April 26, 1943.

Robert D. King
Principal Cadastral Engineer
Territorial Survey Department

Filed Apr. 21, 1943
Abraham K. Akana
Assistant Registrar

NOTES:
Lots H-3-A-2, H-3-C-2, H-3-D-2 and H-3-E-2 are to be sold to the owner of Lot C, thereby giving above mentioned lots access to Keeaumoku Street over Lot C and Roadway.
For rights-of-way, if any, see certificate of title.
Also see petition for subdivision.

Tax Map Key: 2-4-26

C.B. 336: 18

10" X 15" = 1 sq. ft.