132

MAP 19

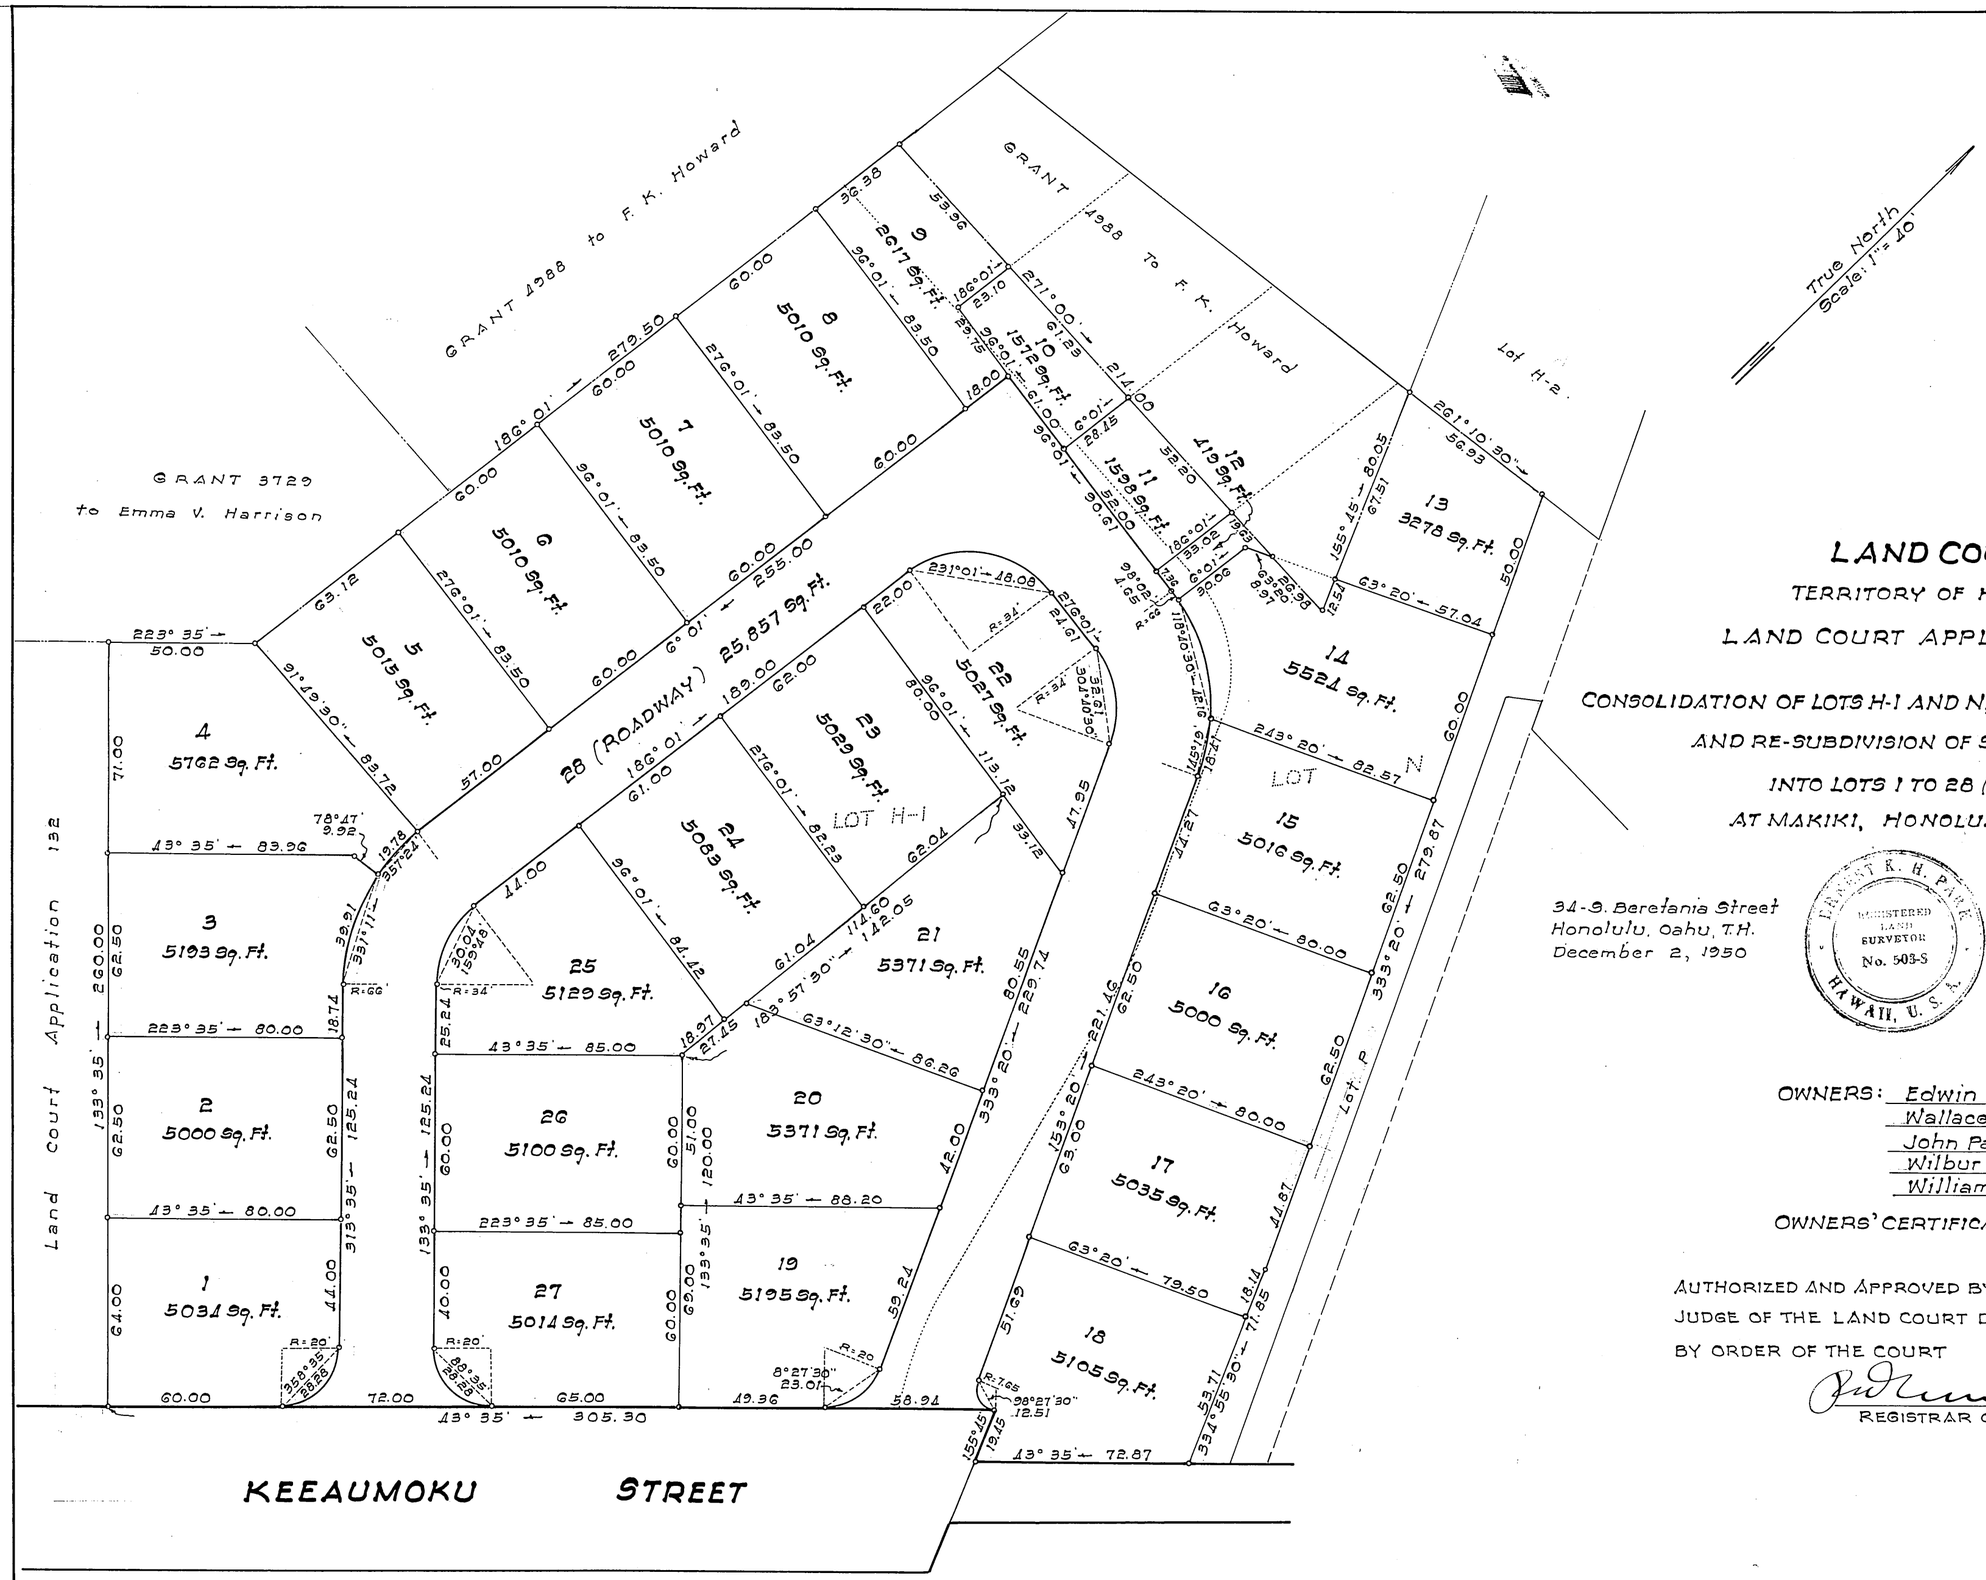

LAND COURT

TERRITORY OF HAWAII

LAND COURT APPLICATION 132

CONSOLIDATION OF LOTS H-1 AND N, AS SHOWN ON MAPS 12 AND 18 AND RE-SUBDIVISION OF SAID CONSOLIDATION INTO LOTS 1 TO 28 (INCLUSIVE) AT MAKIKI, HONOLULU, OAHU, T.H.

34-S. Beretania Street
Honolulu, Oahu, T.H.
December 2, 1950

ERNEST K. H. PARK
REGISTERED LAND SURVEYOR
No. 503-S
HAWAII, U.S.A.

PARK & PARK
Engineers & Surveyors
BY: Ernest K. H. Park
Surveyor and Maker of Plan
Registered Certificate No. 503-S.

OWNERS: Edwin Wun Chun ~ 1/10 interest
Wallace Ing Sum Chun ~ 1/10 interest
John Patrick Chong ~ 5/10 interest
Wilbur Yun Nin Yim ~ 2/10 interest
William Moon Chee Chun ~ 1/10 interest

OWNERS' CERTIFICATE OF TITLE: 47,082

AUTHORIZED AND APPROVED BY ORDER OF THE JUDGE OF THE LAND COURT DATED DECEMBER 15, 1950.

BY ORDER OF THE COURT

R. W. Mulholland
REGISTRAR OF THE LAND COURT

Filed Dec 7, 1950
R. W. Mulholland
Registrar

Tax Map Key: 2-4-26:24

15" x 21" = 2.2 f

3 wp

① 10