132

MAP 21

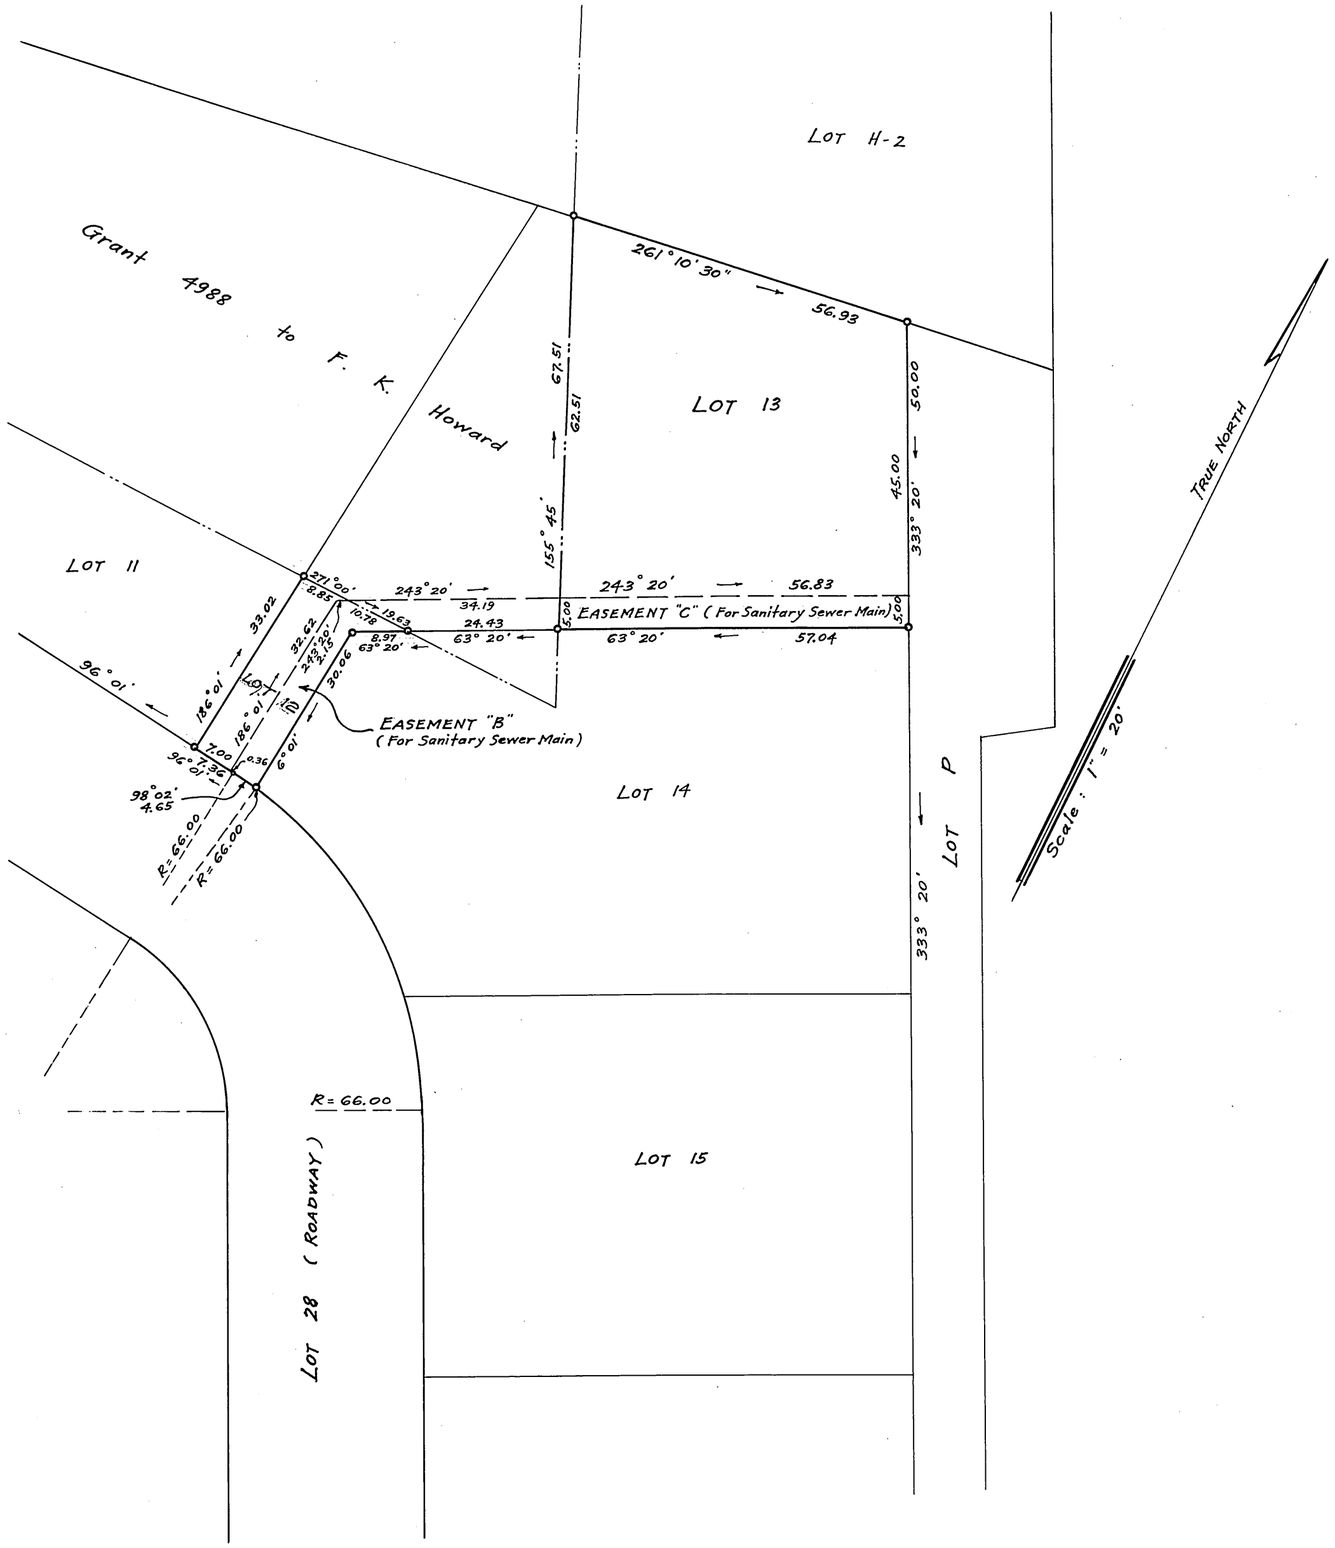

Area Easement B = 185 Sq. Ft.
Area Easement C = 285 Sq. Ft.

LAND COURT
TERRITORY OF HAWAII

LAND COURT APPLICATION 132

DESIGNATION OF EASEMENT "B"
5 FEET WIDE FOR SANITARY SEWER MAIN
OVER AND ACROSS LOT 12 AS SHOWN ON MAP 19
DESIGNATION OF EASEMENT "C"
5 FEET WIDE FOR SANITARY SEWER MAIN
OVER AND ACROSS LOT 13 AS SHOWN ON MAP 19
AT MAKIKI, HONOLULU, OAHU, T. H.

FRED E. HARVEY
REGISTERED LAND SURVEYOR
No. 79
HAWAII, U.S.A.

Fred E. Harvey
Surveyor and Maker of Plan
Registered Certificate 79-E.S.

419 S. M. Damon Bld'g.
Honolulu, T. H.
June 22, 1951

OWNERS OF LOTS 12 AND 13: HENRY KON YAU KUM
VIVIAN ALOIAU KUM

Owners' Certificate of Title: 49,699

AUTHORIZED AND APPROVED BY ORDER OF THE
JUDGE OF THE LAND COURT DATED: February 6, 1952
BY ORDER OF THE COURT: [signature]
REGISTRAR OF THE LAND COURT

Filed Jan. 29, 1952
[signature]
Registrar

Tax Map Key: 2-4-26

3

15" x 21" = 2.2 ft