MAP 22

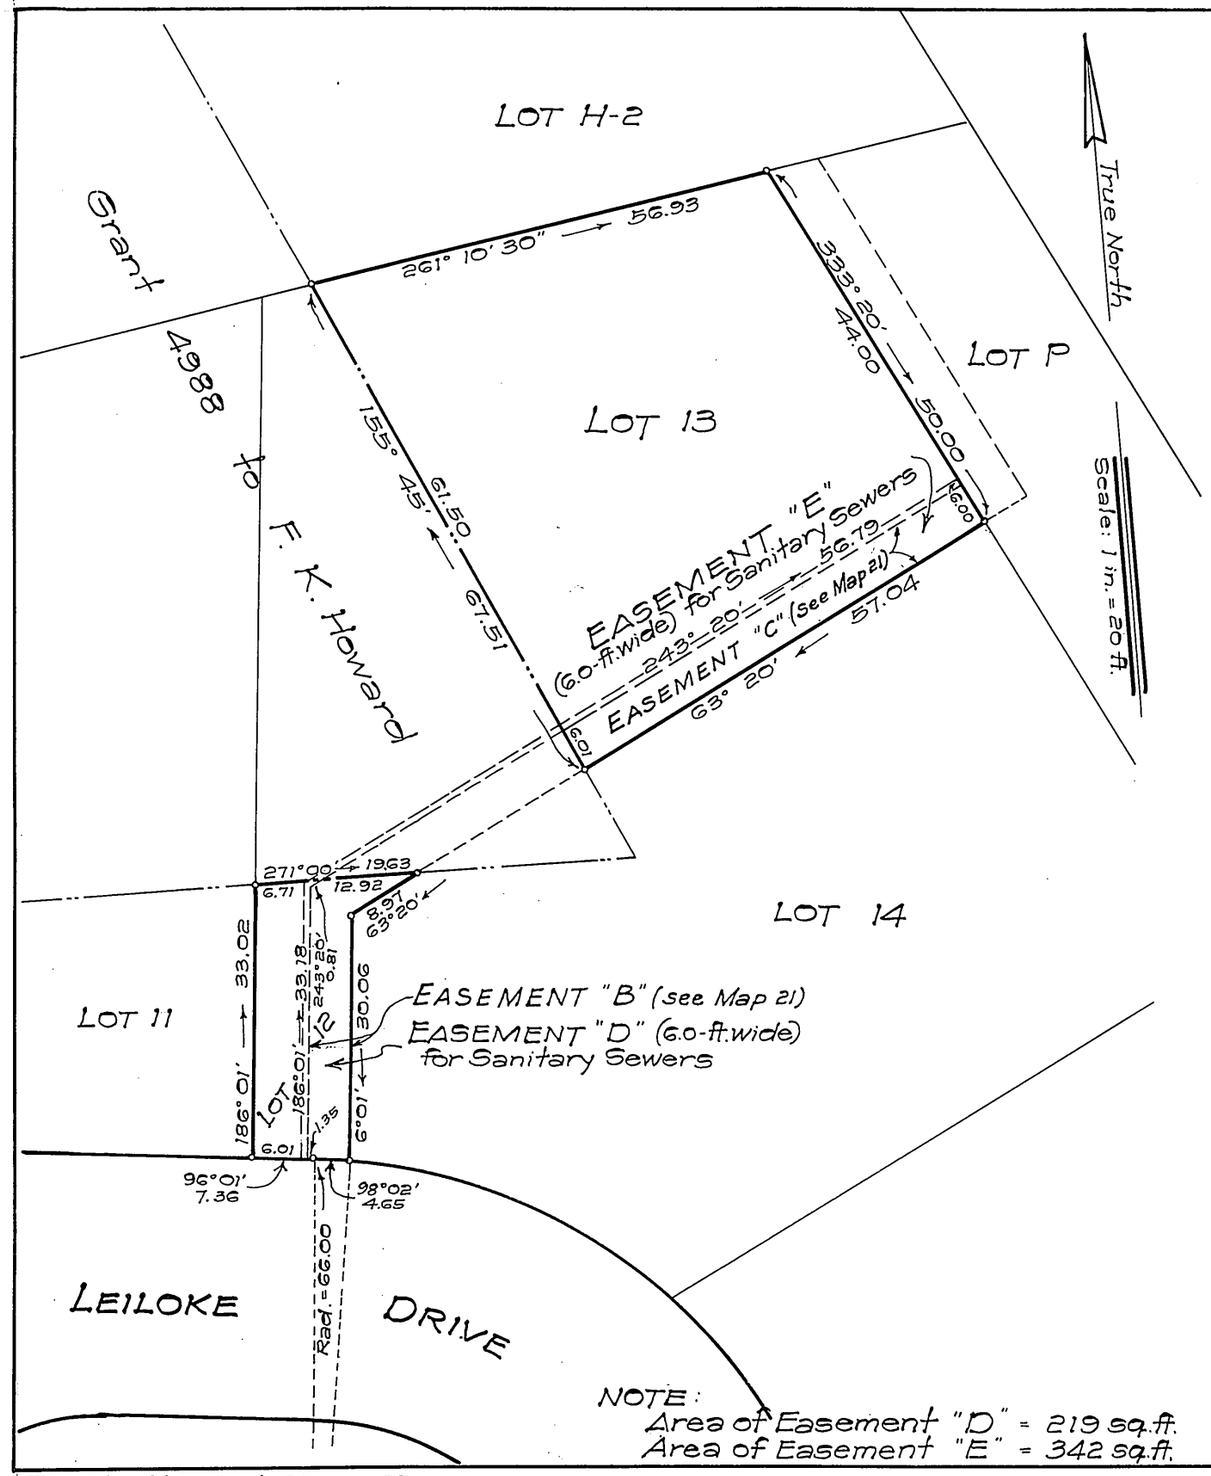

NOTE:
Area of Easement "D" = 219 sq. ft.
Area of Easement "E" = 342 sq. ft.

Tax Map Key: 2-4-26-por. 51
3901

LAND COURT

TERRITORY OF HAWAII

LAND COURT APPLICATION 132

DESIGNATION OF EASEMENTS "D" AND "E"
OVER AND ACROSS LOTS 12 AND 13
AS SHOWN ON MAP 19

AT MAKIKI, HONOLULU, OAHU, T.H.

R. M. TOWILL
REGISTERED LAND SURVEYOR
No. 151
HAWAII, U.S.A.

233 Merchant St.
Honolulu, T.H.
August 12, 1953

Registered Professional Surveyor
Certificate No. 151

OWNERS: Henry Kon Yau Kum and Vivian Aloiau Kum

Owners' Certificate of Title: 49,699

AUTHORIZED AND APPROVED BY ORDER OF THE JUDGE
OF THE LAND COURT DATED: DECEMBER 24, 1953

BY ORDER OF THE COURT

REGISTRAR OF THE LAND COURT

Filed Dec 21, 1953
Registrar

10" X 15" = 1 sq. ft.