MAP 23

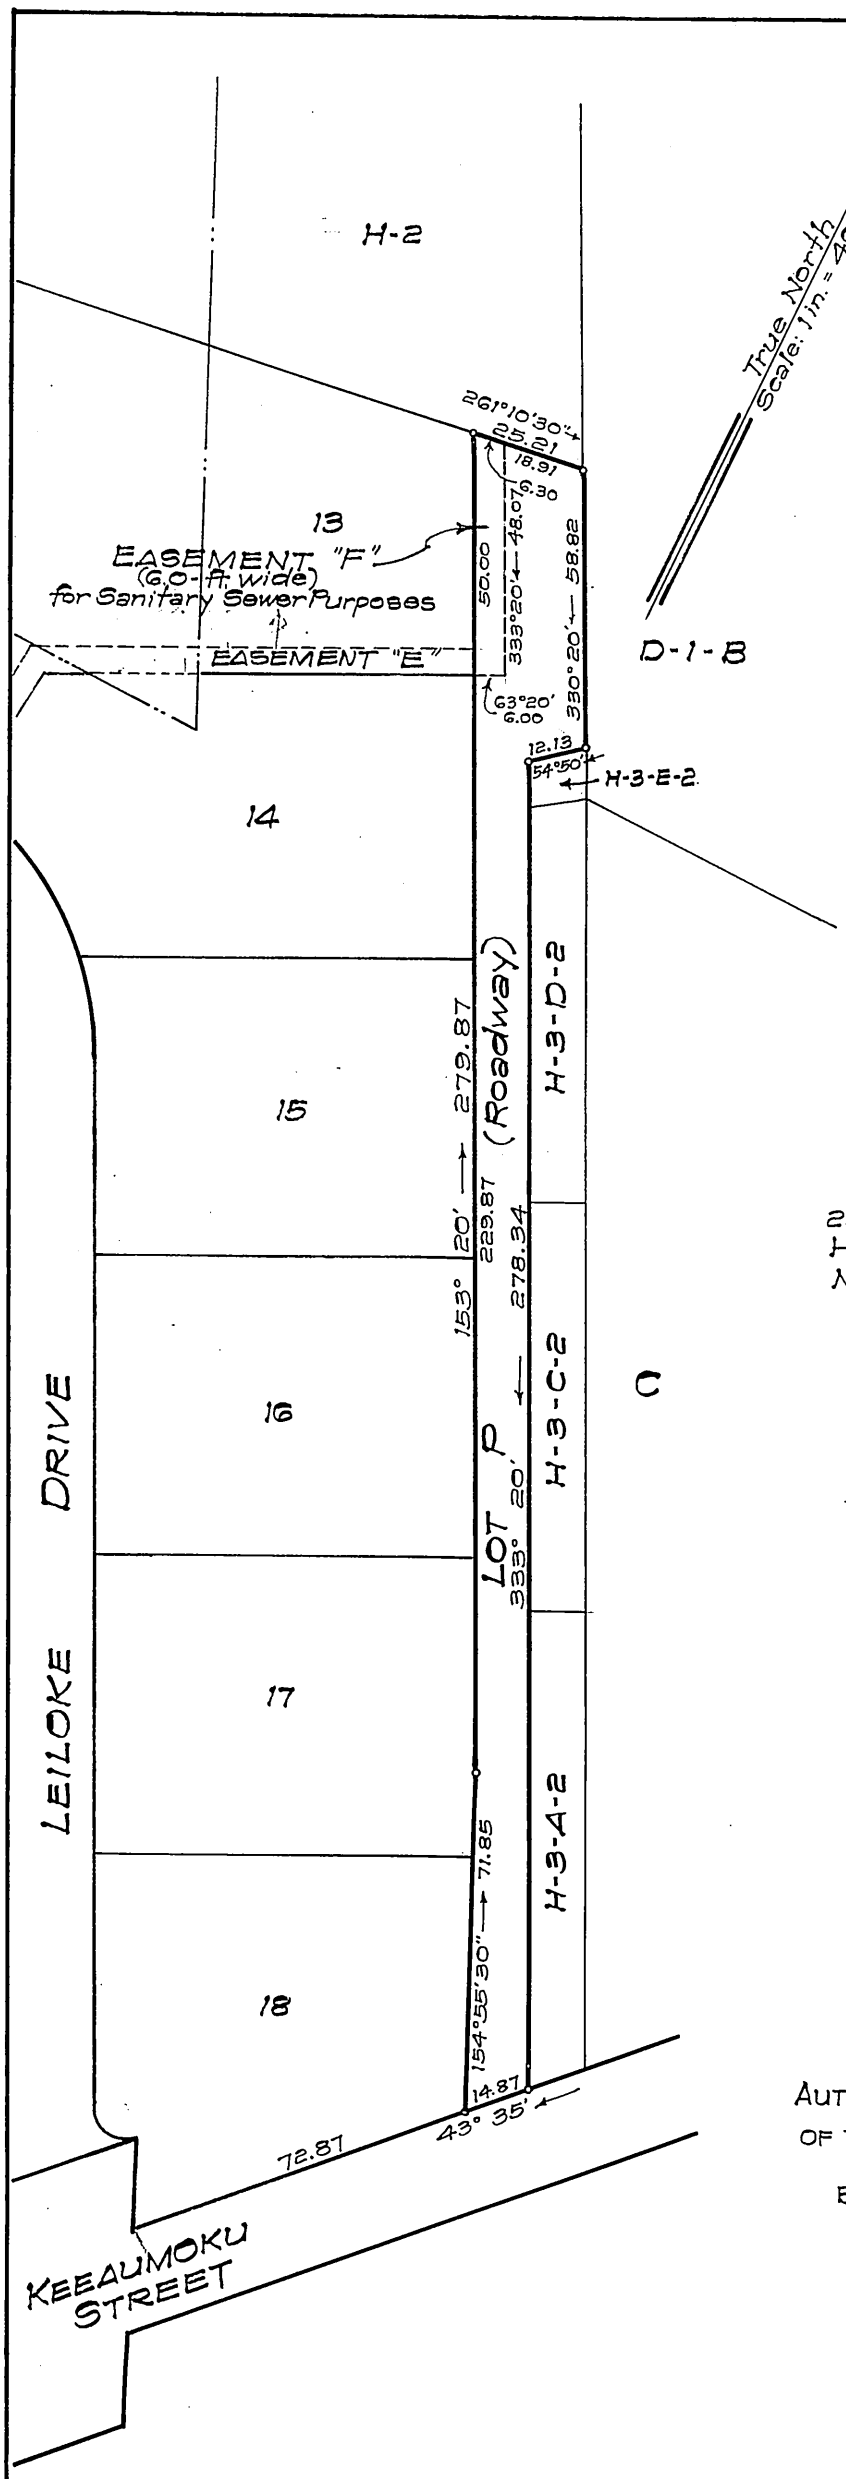

LAND COURT

TERRITORY OF HAWAII

LAND COURT APPLICATION 132

DESIGNATION OF EASEMENT "F"
OVER AND ACROSS LOT P
AS SHOWN ON MAP 18

AT MAKIKI, HONOLULU, OAHU, T.H.

R. M. TOWILL
REGISTERED
LAND
SURVEYOR
No. 151
HAWAII, U.S.A.

233 Merchant St.
Honolulu, T. H.
November 7, 1953

Registered Professional Surveyor
Certificate No. 151

OWNERS: John Thomas Waterhouse and Martha Alexander Waterhouse

Owners Certificate of Title: 37,804

AUTHORIZED AND APPROVED BY ORDER OF THE JUDGE OF THE LAND COURT DATED: DECEMBER 24, 1953

BY ORDER OF THE COURT

P D Mulholland
REGISTRAR OF THE LAND COURT

NOTE:
Area of Easement "F" = 294 sq. ft.

Filed Dec 21, 1953
P D Mulholland Registrar

Tax Map Key: 2-4-26-25
No. 3901

10" X 15" = 150 sq. ft.