MAP 24

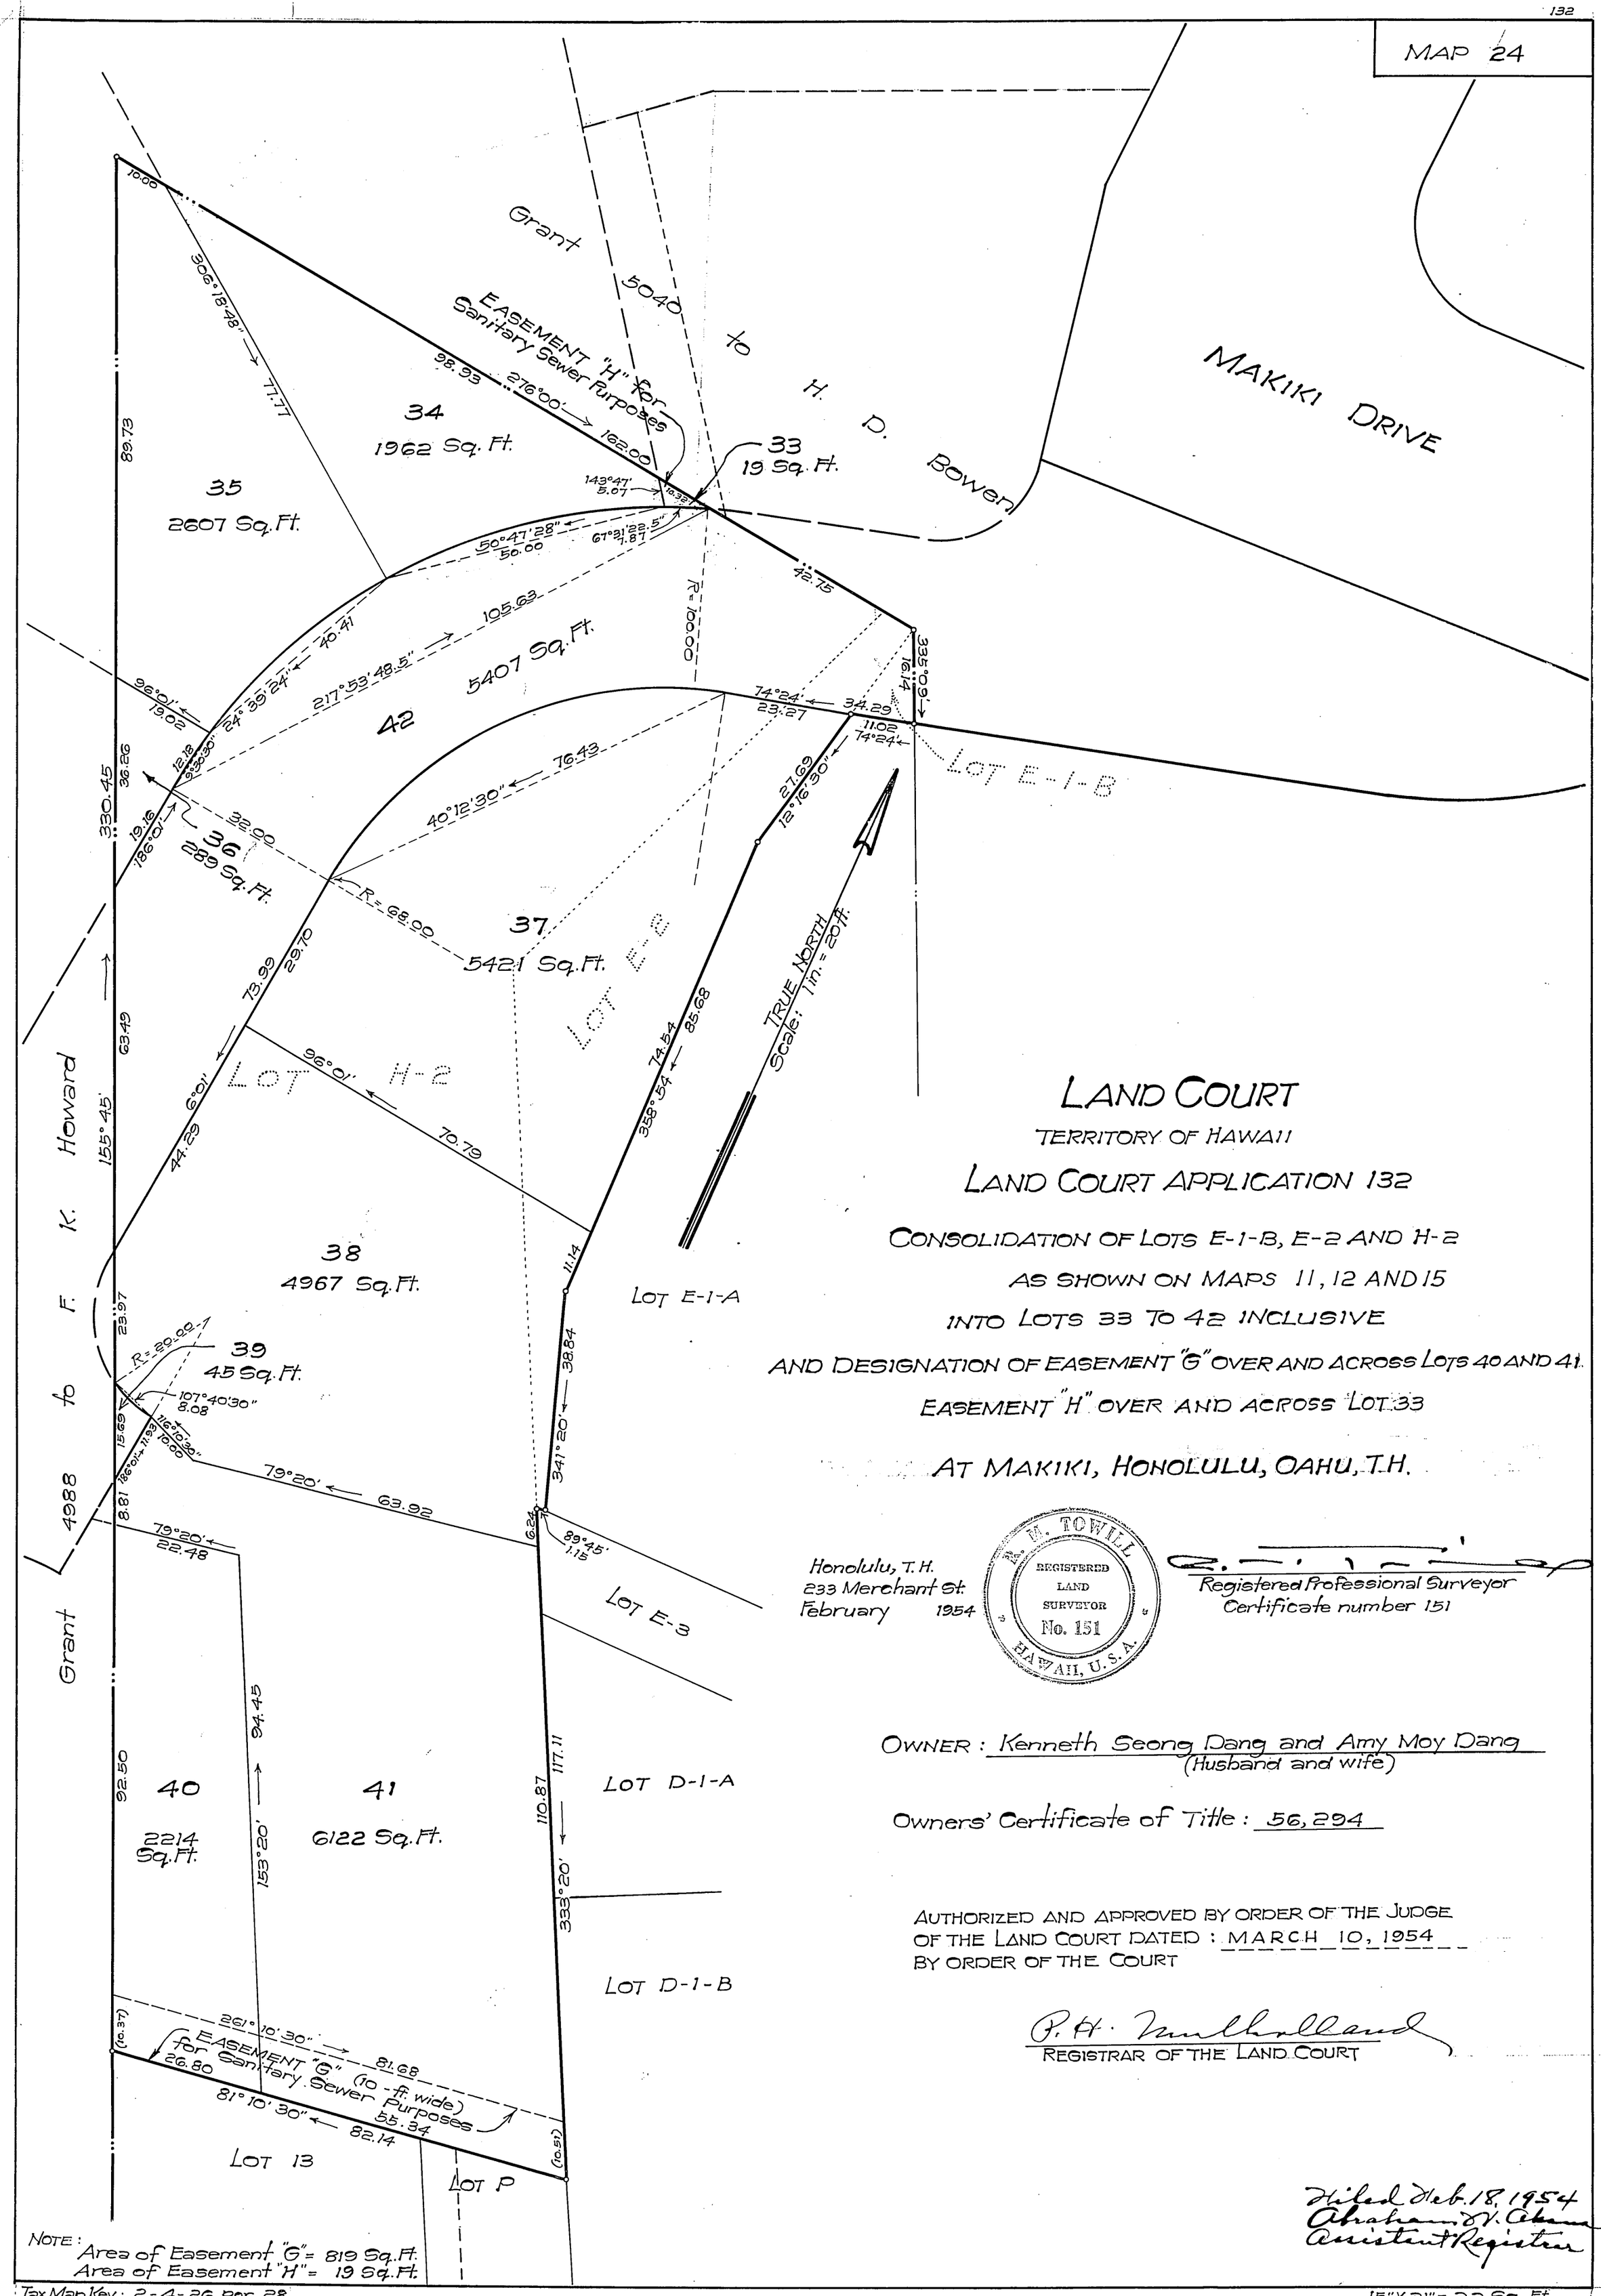

LAND COURT

TERRITORY OF HAWAII

LAND COURT APPLICATION 132

CONSOLIDATION OF LOTS E-1-B, E-2 AND H-2
AS SHOWN ON MAPS 11, 12 AND 15
INTO LOTS 33 TO 42 INCLUSIVE
AND DESIGNATION OF EASEMENT "G" OVER AND ACROSS LOTS 40 AND 41.
EASEMENT "H" OVER AND ACROSS LOT 33

AT MAKIKI, HONOLULU, OAHU, T.H.

Honolulu, T.H.
233 Merchant St.
February 1954

R. W. TOWILL
REGISTERED LAND SURVEYOR
No. 151
HAWAII, U.S.A.

Registered Professional Surveyor
Certificate number 151

OWNER: Kenneth Seong Dang and Amy Moy Dang
(Husband and wife)

Owners' Certificate of Title: 56,294

AUTHORIZED AND APPROVED BY ORDER OF THE JUDGE
OF THE LAND COURT DATED: MARCH 10, 1954
BY ORDER OF THE COURT

P. H. Mulholland
REGISTRAR OF THE LAND COURT

Filed Feb. 18, 1954
Abraham N. Akana
Assistant Registrar

NOTE:
Area of Easement "G" = 819 Sq. Ft.
Area of Easement "H" = 19 Sq. Ft.

Tax Map Key: 2-4-26 por. 28
3901

15" X 21" = 2.2 Sq. Ft.