132

MAP 27

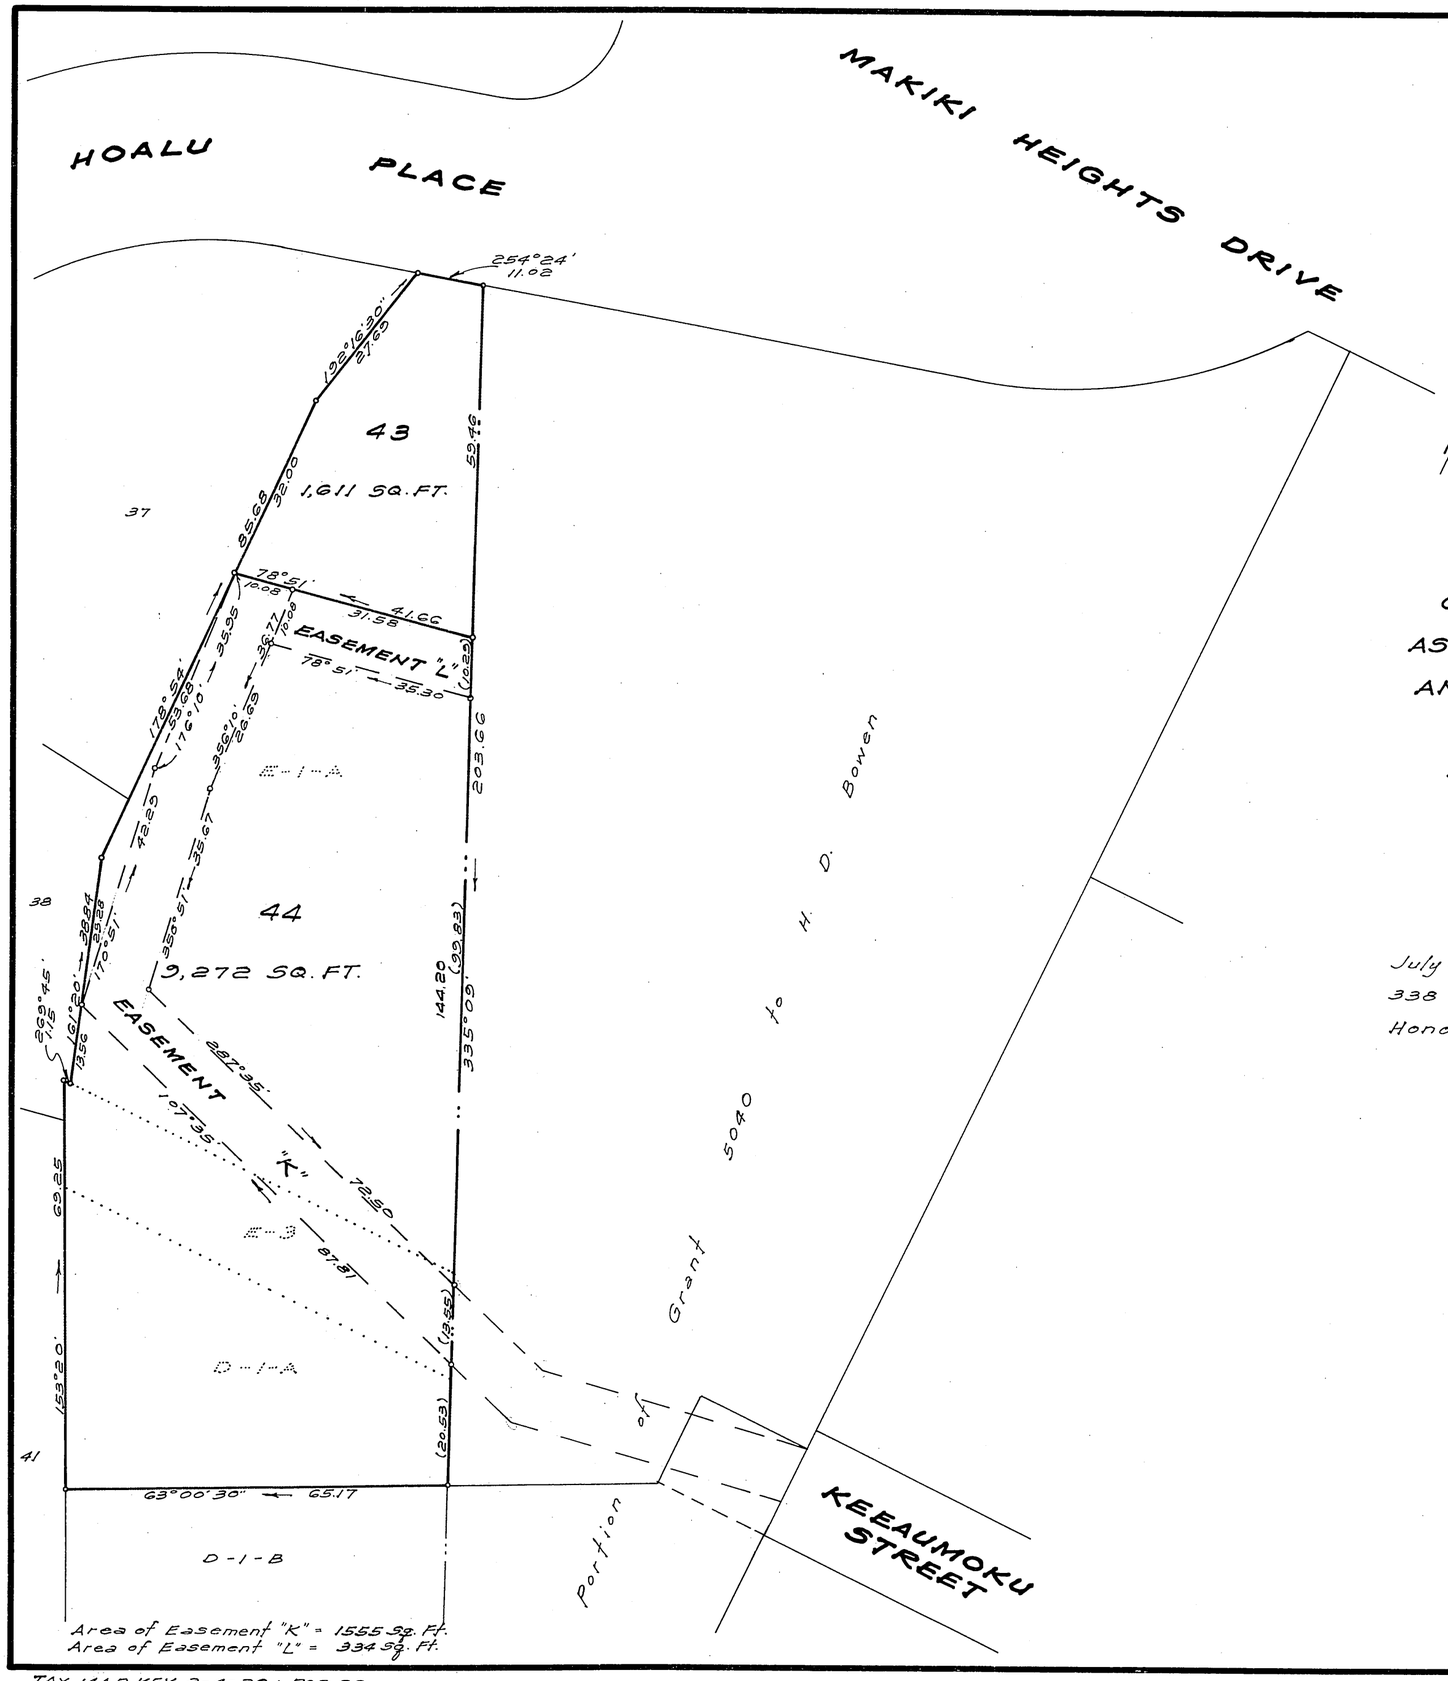

Area of Easement "K" = 1555 Sq. Ft.
Area of Easement "L" = 334 Sq. Ft.

LAND COURT

STATE OF HAWAII

LAND COURT APPLICATION 132

CONSOLIDATION OF LOTS E-3, D-1-A, AND E-1-A
AS SHOWN ON MAPS 11, 14, AND 15 RESPECTIVELY
AND RESUBDIVISION OF SAID CONSOLIDATION
INTO LOTS 43 AND 44
AND DESIGNATION OF EASEMENTS "K" AND "L"
OVER AND ACROSS LOT 44
AT MAKIKI, HONOLULU, OAHU, HAWAII

July 31, 1962
338 Dillingham Building
Honolulu, Hawaii

JOHN CLINE MANN
REGISTERED LAND SURVEYOR
No. 574
HAWAII, U.S.A.

John Cline Mann
Registered Professional Surveyor
Certificate Number 574
Land Court Surveyor
Certificate Number 82

OWNER : RICHARD STARR WATERHOUSE
OWNER'S CERTIFICATE OF TITLE : 56,276

AUTHORIZED AND APPROVED BY ORDER OF THE
JUDGE OF THE LAND COURT DATED SEPTEMBER 11, 1962
BY ORDER OF THE COURT.
REGISTRAR OF THE LAND COURT

Filed September 6, 1962
Rudolph K. Espinda
Assistant Registrar

TAX MAP KEY 2-4-26 : POR. 22
F.B. 386:24
C.B. 165:8

15" x 21" = 2.19 ft