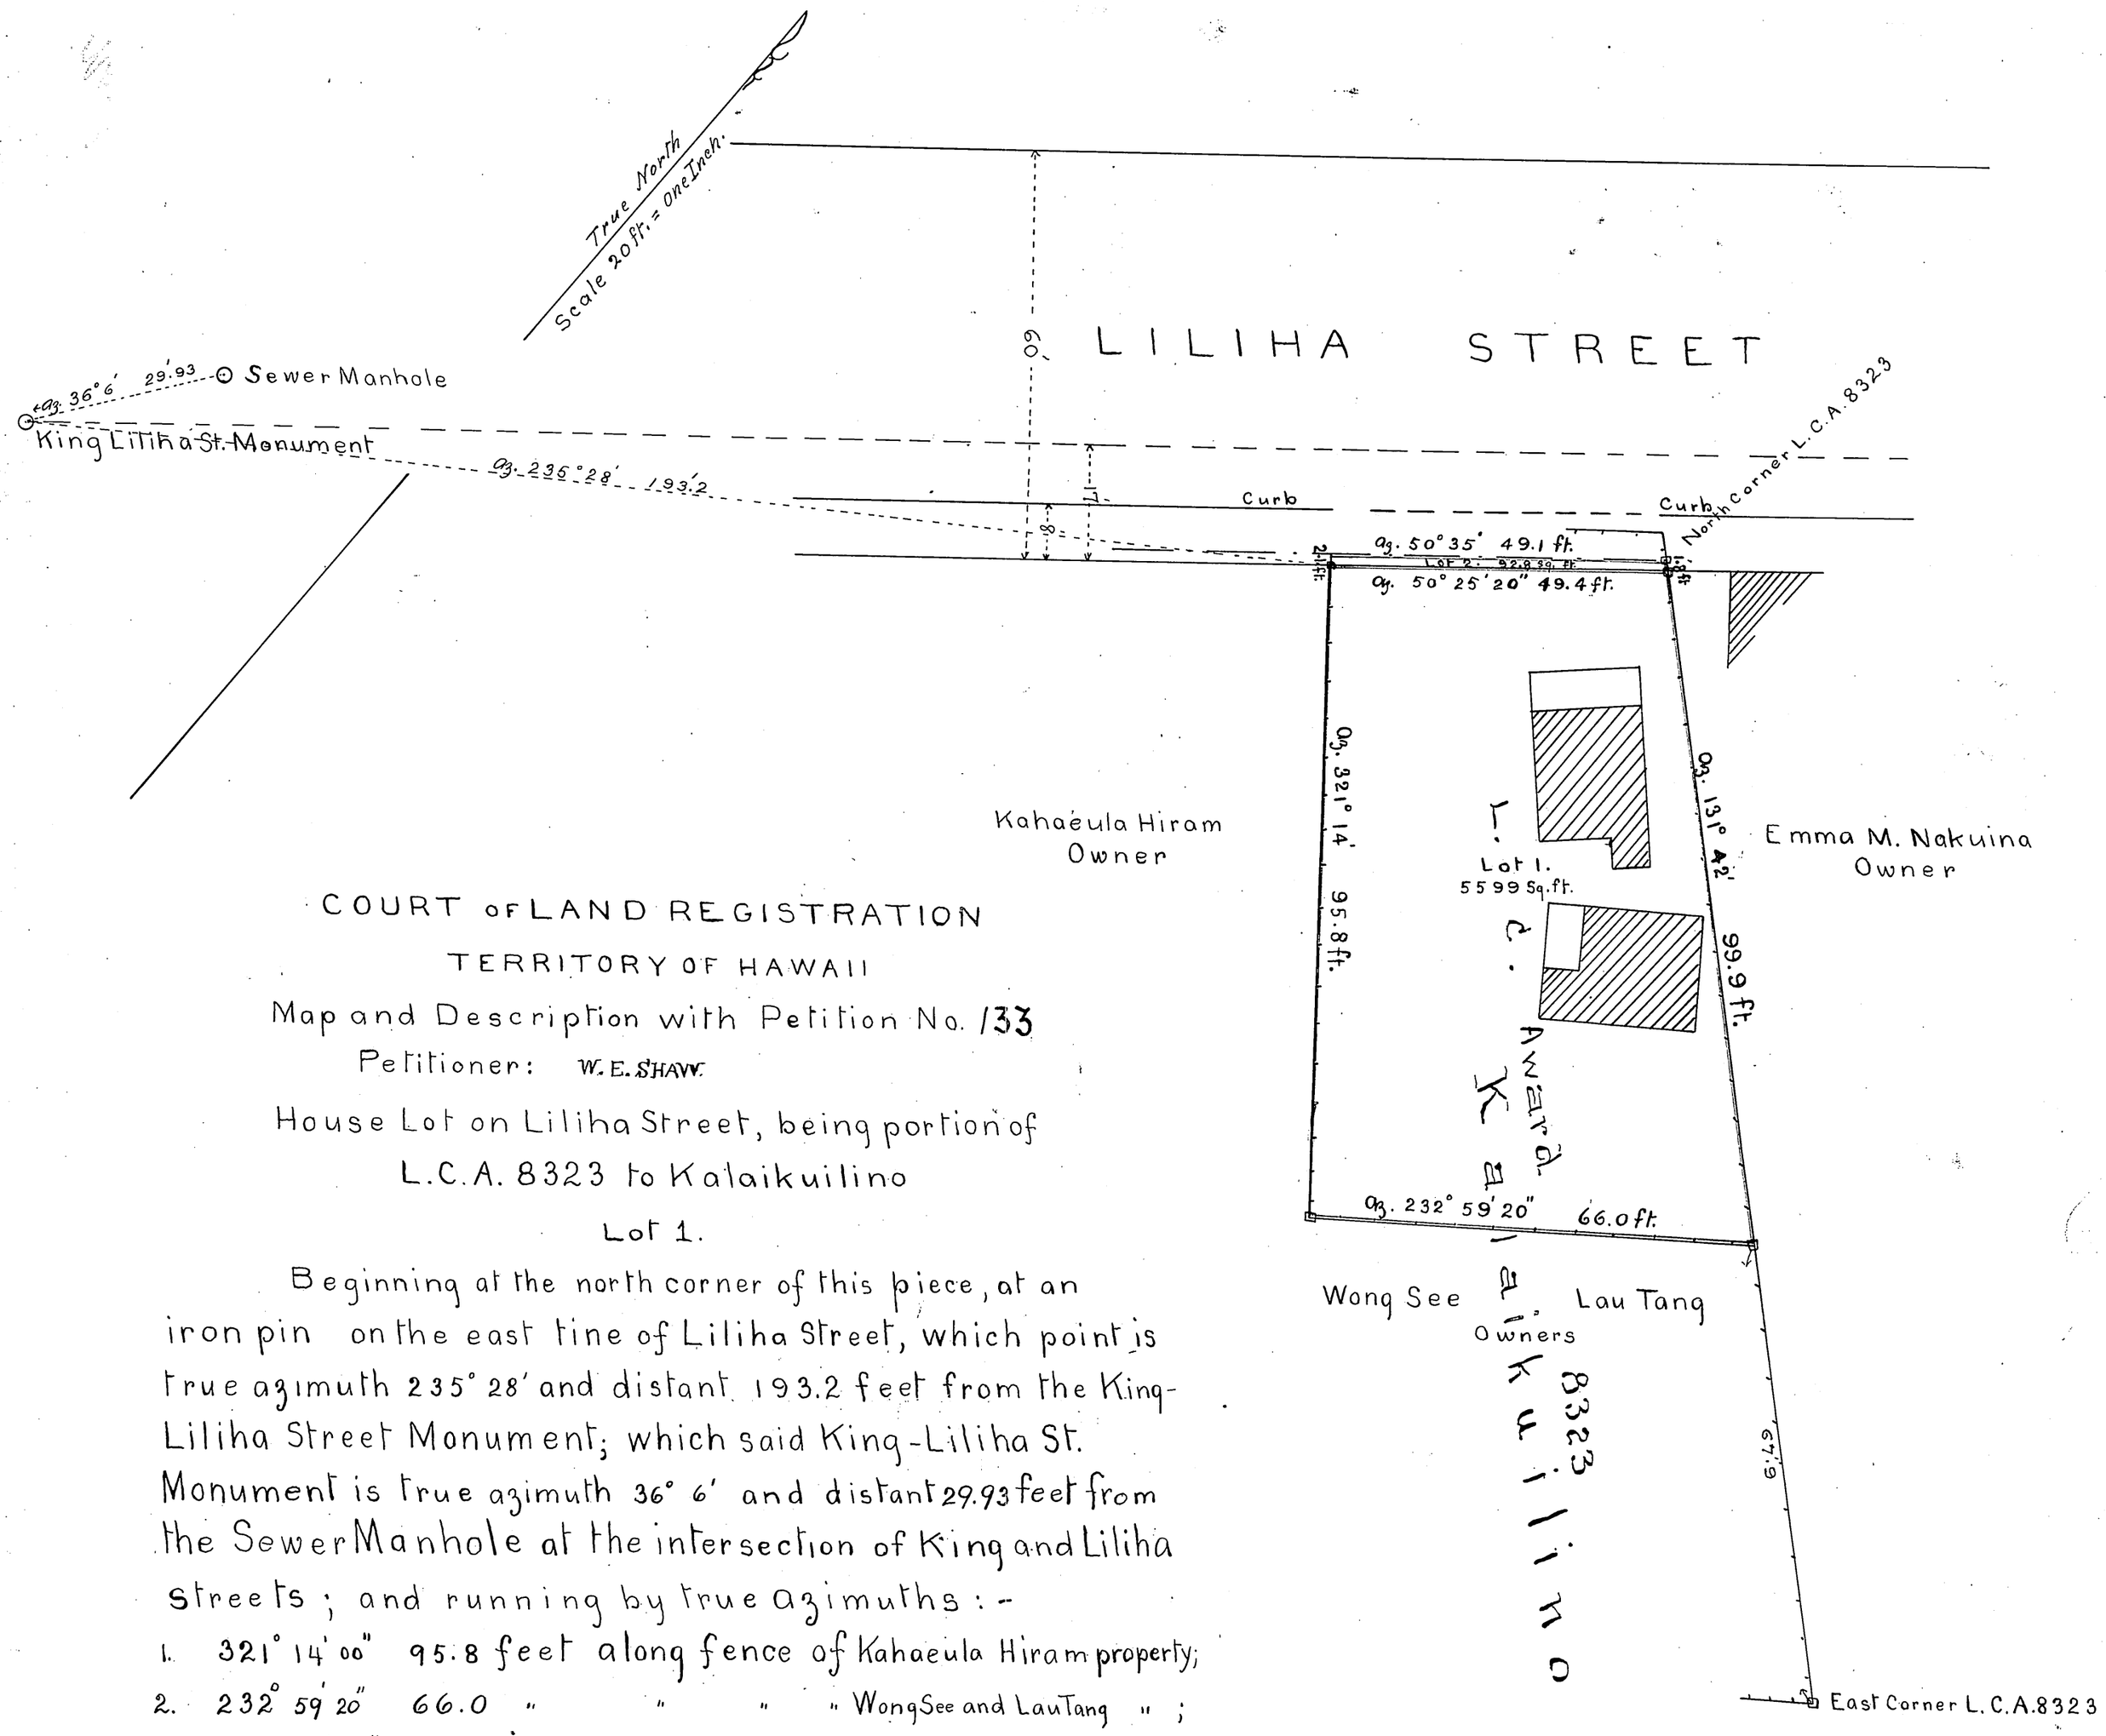

COURT OF LAND REGISTRATION

TERRITORY OF HAWAII

Map and Description with Petition No. 133

Petitioner: W. E. SHAW.

House Lot on Liliha Street, being portion of L.C.A. 8323 to Kalaikuilino

Lot 1.

Beginning at the north corner of this piece, at an iron pin on the east line of Liliha Street, which point is true azimuth 235° 28' and distant 193.2 feet from the King-Liliha Street Monument; which said King-Liliha St. Monument is true azimuth 36° 6' and distant 29.93 feet from the Sewer Manhole at the intersection of King and Liliha streets; and running by true azimuths:-

1. 321° 14' 00" 95.8 feet along fence of Kahaeula Hiram property;
2. 232° 59' 20" 66.0 " " " " Wong See and Lau Tang " ;
3. 131° 42' 00" 99.9 " " " " Emma M. Nakuina " ;
4. 50° 25' 20" 49.4 " " Liliha Street to the point of beginning.

Containing 5599 Sq. ft.

Description of portion in Liliha Street

Lot 2.

Beginning at the south corner of this piece which point is the north and beginning corner of Lot 1, and running by true azimuths:-

1. 230° 25' 20" 49.4 feet, along Lot 1., or Liliha street line;
2. 131° 42' 00" 1.8 " , to north corner of L.C.A. 8323;
3. 50° 35' 00" 49.1 " , along west boundary L.C.A. 8323;
4. 321° 14' 00" 2.1 " , to the point of beginning.

Containing 92.8 Sq. ft.

Honolulu

Dec. 10th 1907.

E. D. Baldwin.

Surveyor.

Baldwin & Alexander
Civil Engineers & Surveyors.

Petition No 133

Court of Land Registration
FILED
DEC 14 1907
10 o'clock 40 min. A.M.
W. L. Howard

Walter E. Shaw
petitioner

The above description and map has been duly examined and found correct.

J. T. Brown
Asst Surv. & Eng
Land Reg Court
Dec 28th 1907

133