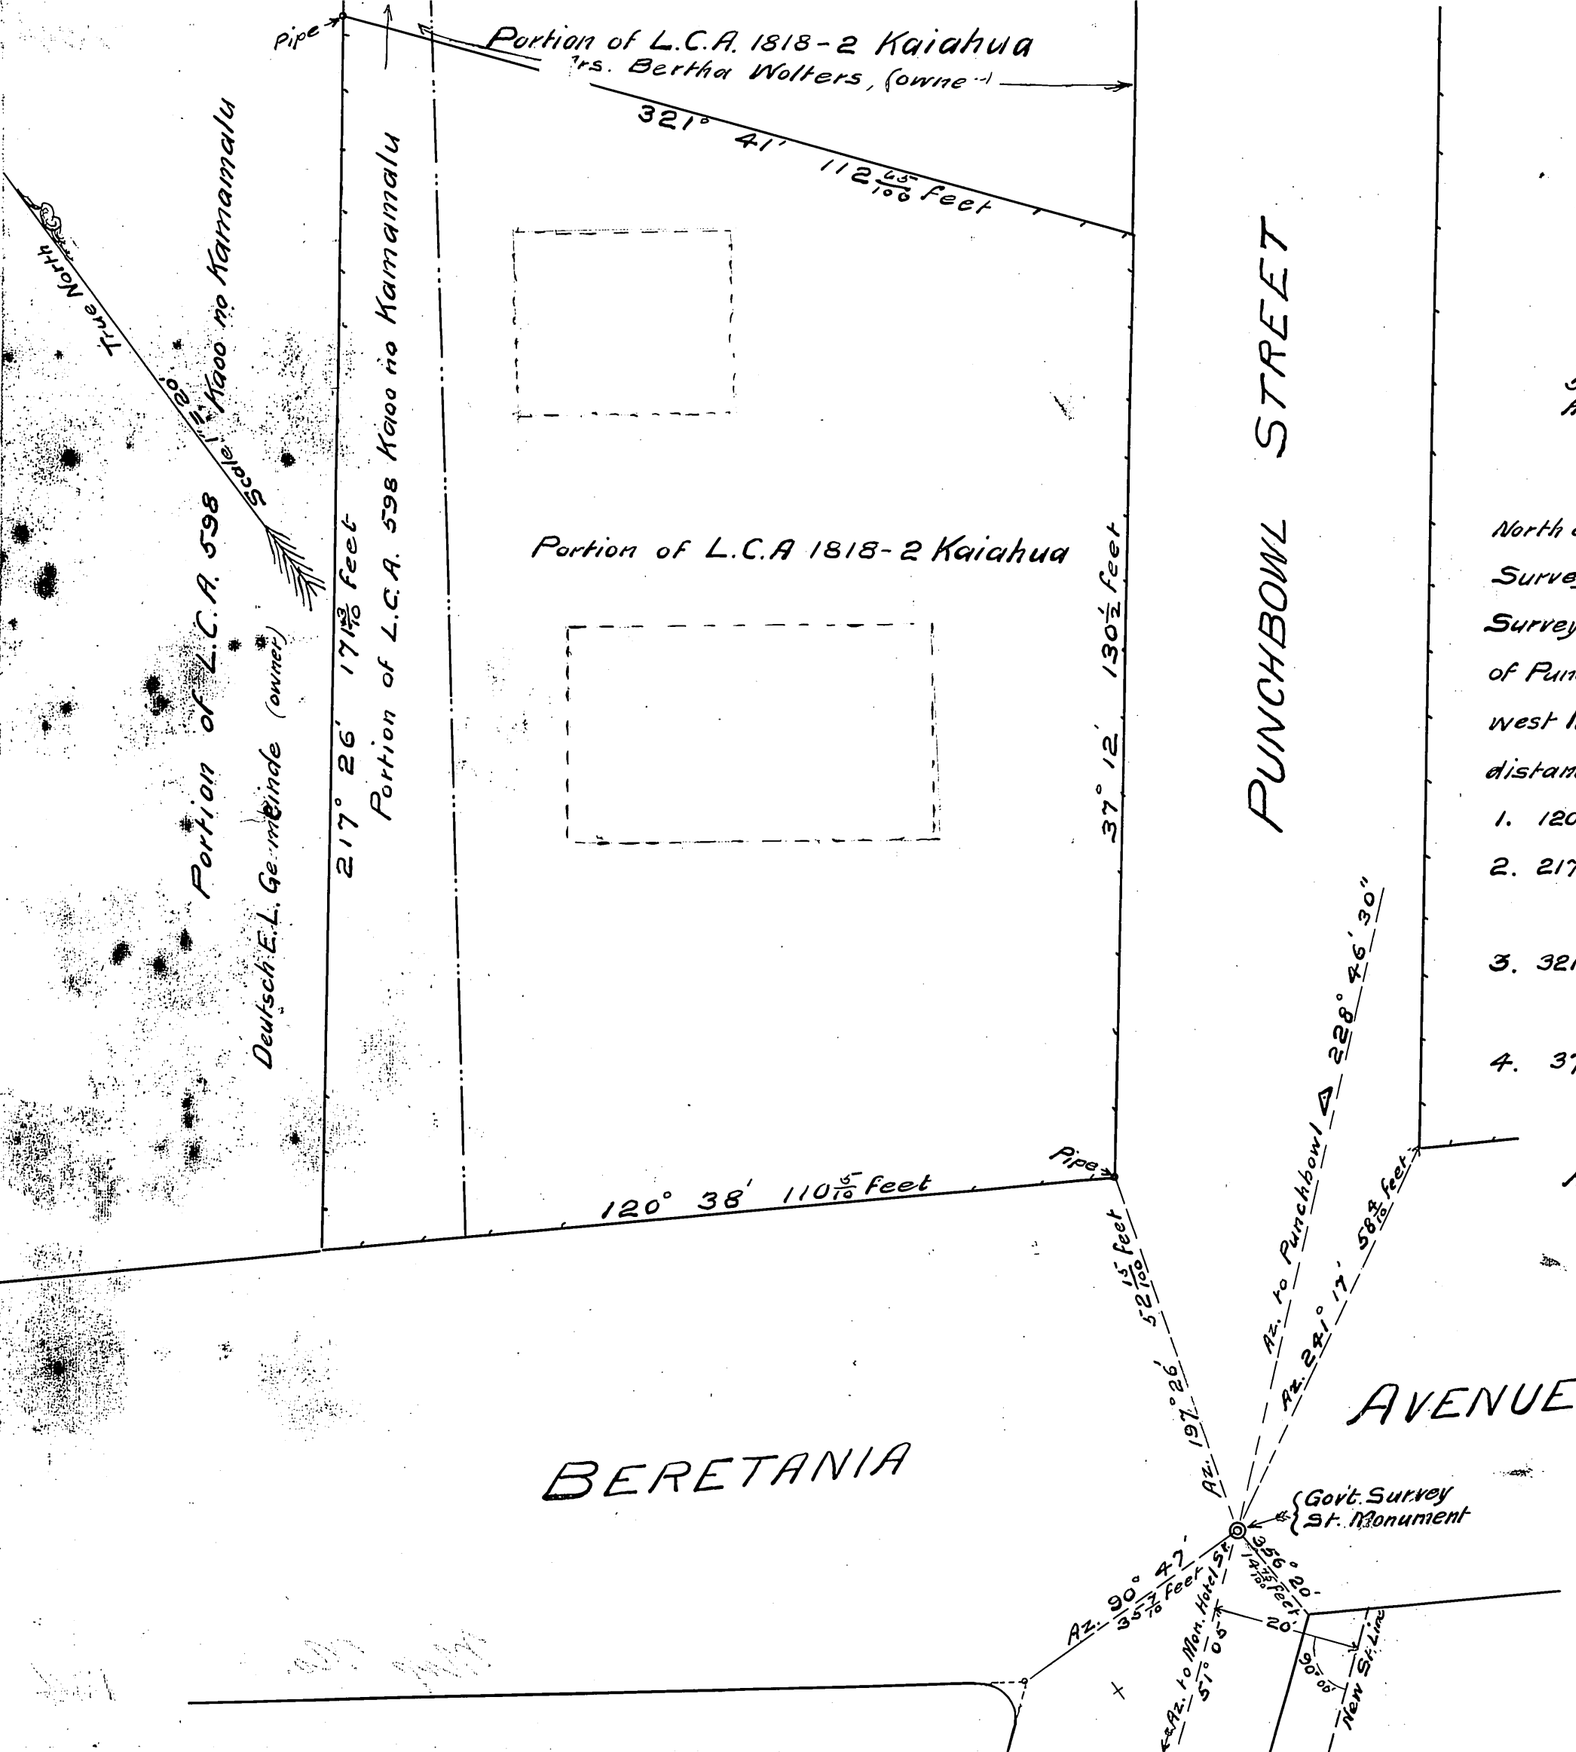

COURT OF LAND REGISTRATION
TERRITORY OF HAWAII

Map and Description with Petition No 134,
Sophie K. Walker, Petitioner.

Portion of L.C.A. 1818-2 to Kaiahua and portion of L.C.A. 598 to Kaoo no Kamamalu, at the North corner of Beretania Avenue and Punchbowl Street, Honolulu, Oahu, Hawaii Territory.

Beginning at a driven 3/4 inch galvanized iron pipe at the North corner of Beretania Avenue and Punchbowl Street, as shown on Gov't. Survey Registered Map No. 1617, from which point the Government Survey Street Monument on an offset of 20 feet to the new Southeast line of Punchbowl St. running Southwest, and an offset of 20 feet to the Southwest line of Beretania Avenue running Northwest is by true azimuth and distance 17° 26' 52 15/100 feet, and running by true azimuths and distances as follows :-

1. 120° 38' 110 5/10 feet along the Northeast side of Beretania Avenue;
2. 217° 26' 171 3/10 feet along the property owned by the Deutsch E.L. Germainde to a driven 3/4 inch galvanized iron pipe;
3. 321° 41' 112 65/100 feet along portions of L.C. Awards 598 and 1818-2 owned by Mrs. Bertha Wolters to the Northwest side of Punchbowl St;
4. 37° 12' 130 5/10 feet along the Northwest side of Punchbowl Street to the initial point.

Area 16514 Square Feet.

Honolulu, T. H.
December 18th, 1907

Walter E. Wall,
Surveyor.

Petition No. 134

Court of Land Registration
FILED
DEC 27 1907
1 o'clock 55 min. P.M.
W. Howard
Registrar

The map and description hereon have been examined by me and found to be correct.

Honolulu, Jan. 19, 1908.

Arthur C. Alexander
Court Surveyor

Sophie K. Walker.

134