MAP 1

Lot. B

Beginning at a point on mauka side of O.R.& L. Co. right of way said point being South 580.75 Ft and East 4452.88 Ft from the Ewa Δ Gov't. Survey Station and running as follows by true Azimuth.

1. 259° 30' 96.3 Ft along Cemetery Lot
2. 327° 00' 39.5 " " to R R right of way

Thence along R.R. Right of way on curve Ra: 2355.0 ft. the bearing and distance being

3. 82° 22' 117.24 Ft and containing an area of 1700 Square Feet a little more or less

The above described land is a portion of R.P. 4475 L.C.A 7713 Ap 47. to V. Kamamalu. Waimano Ewa Oahu.

Lot. A

Court of Land Registration

Map and Description with Petition No. 136

Owner L. L. McCandless. Filed Jan. 24, 1908.

Beginning at a point on the mauka side of the Oahu Railway & Land Co right of way said point being South 567.5 Ft and East 4241.3 Ft From the Ewa Δ Gov't. Survey Station and running as follows by true Azimuth.

1. 154° 46 110.0 Feet along Cemetery Road
2. 84° 03' 231.0 " " " Lot
3. 141° 22' 194.0 " " " "
4. 234° 42' 242.9 " " " "
5. 154° 19 4.5 " " " "
6. 63° 31' 405.2 " " " "
7. 308° 34' 332.0 " " to R.R. Right of way
9. Thence along the R.R. Right of way on curve Ra: 2355.0 ft the bearing and distance being 267° 00' 10" 306.96 Ft and containing an area of 1 46/100 Acres a little more or less

The above described land is a portion of R.P. 4475 L.C.A 7713 Ap 47. to V. Kamamalu. Waimano Ewa. Oahu.

Honolulu Jan. 29th 07

Wawae
Surveyor.

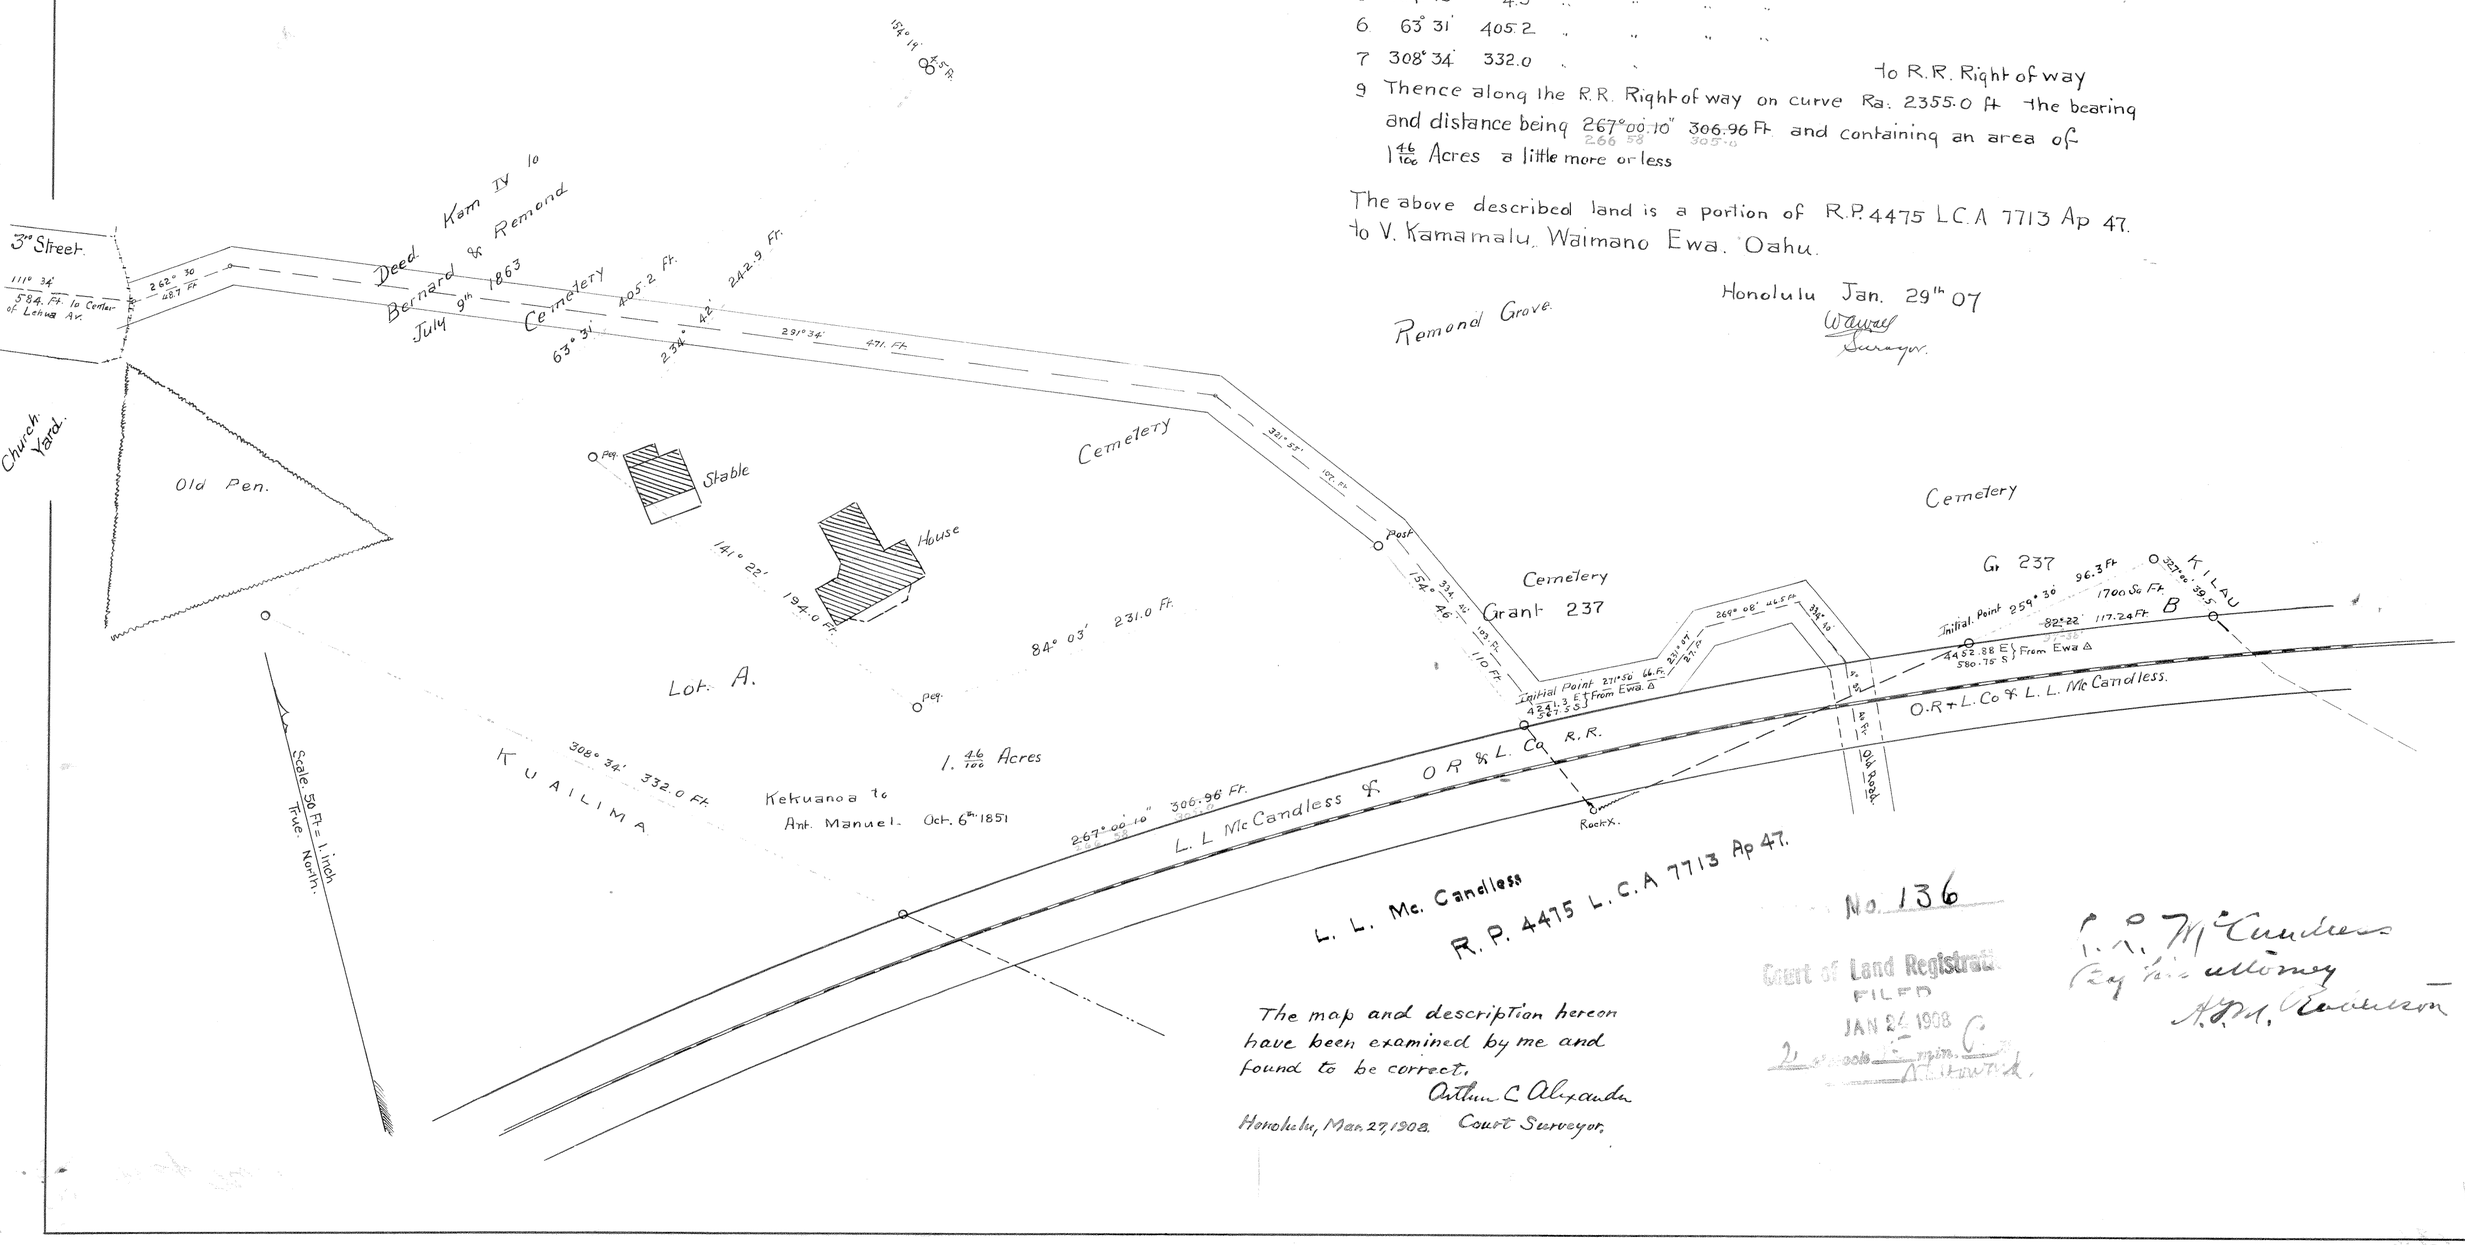

The map and description hereon have been examined by me and found to be correct.

Arthur C Alexander
Court Surveyor.

Honolulu, Mar. 27, 1908.

No. 136

Court of Land Registration
FILED
JAN 24 1908
2 o'clock 15 min. C
Notwood.

L. L. McCandless
By his attorney
A. G. M. Robertson

17" x 24" = 2.83 ∮