136

MAP 2

LAND COURT
TERRITORY OF HAWAII
SUBDIVISION OF LOT A OF LAND COURT APPLICATION 136 INTO LOTS A-1 and A-2
WAIMANO, EWA, OAHU

October 1934 Scale 50ft = 1inch

by O.L. Sorenson
Surveyor and Maker of Plan
Surveyors Registered Certificate 97-S
O.R & L. Co. N. King ST.

O. L. SORENSON
REGISTERED LAND SURVEYOR
No. 97
HAWAII, U.S.A.

(Owner) OAHU RAILWAY & LAND COMPANY
by A.W. Van Valkenburg
Its Secretary

OWNERS CERTIFICATE OF TITLE 13,362

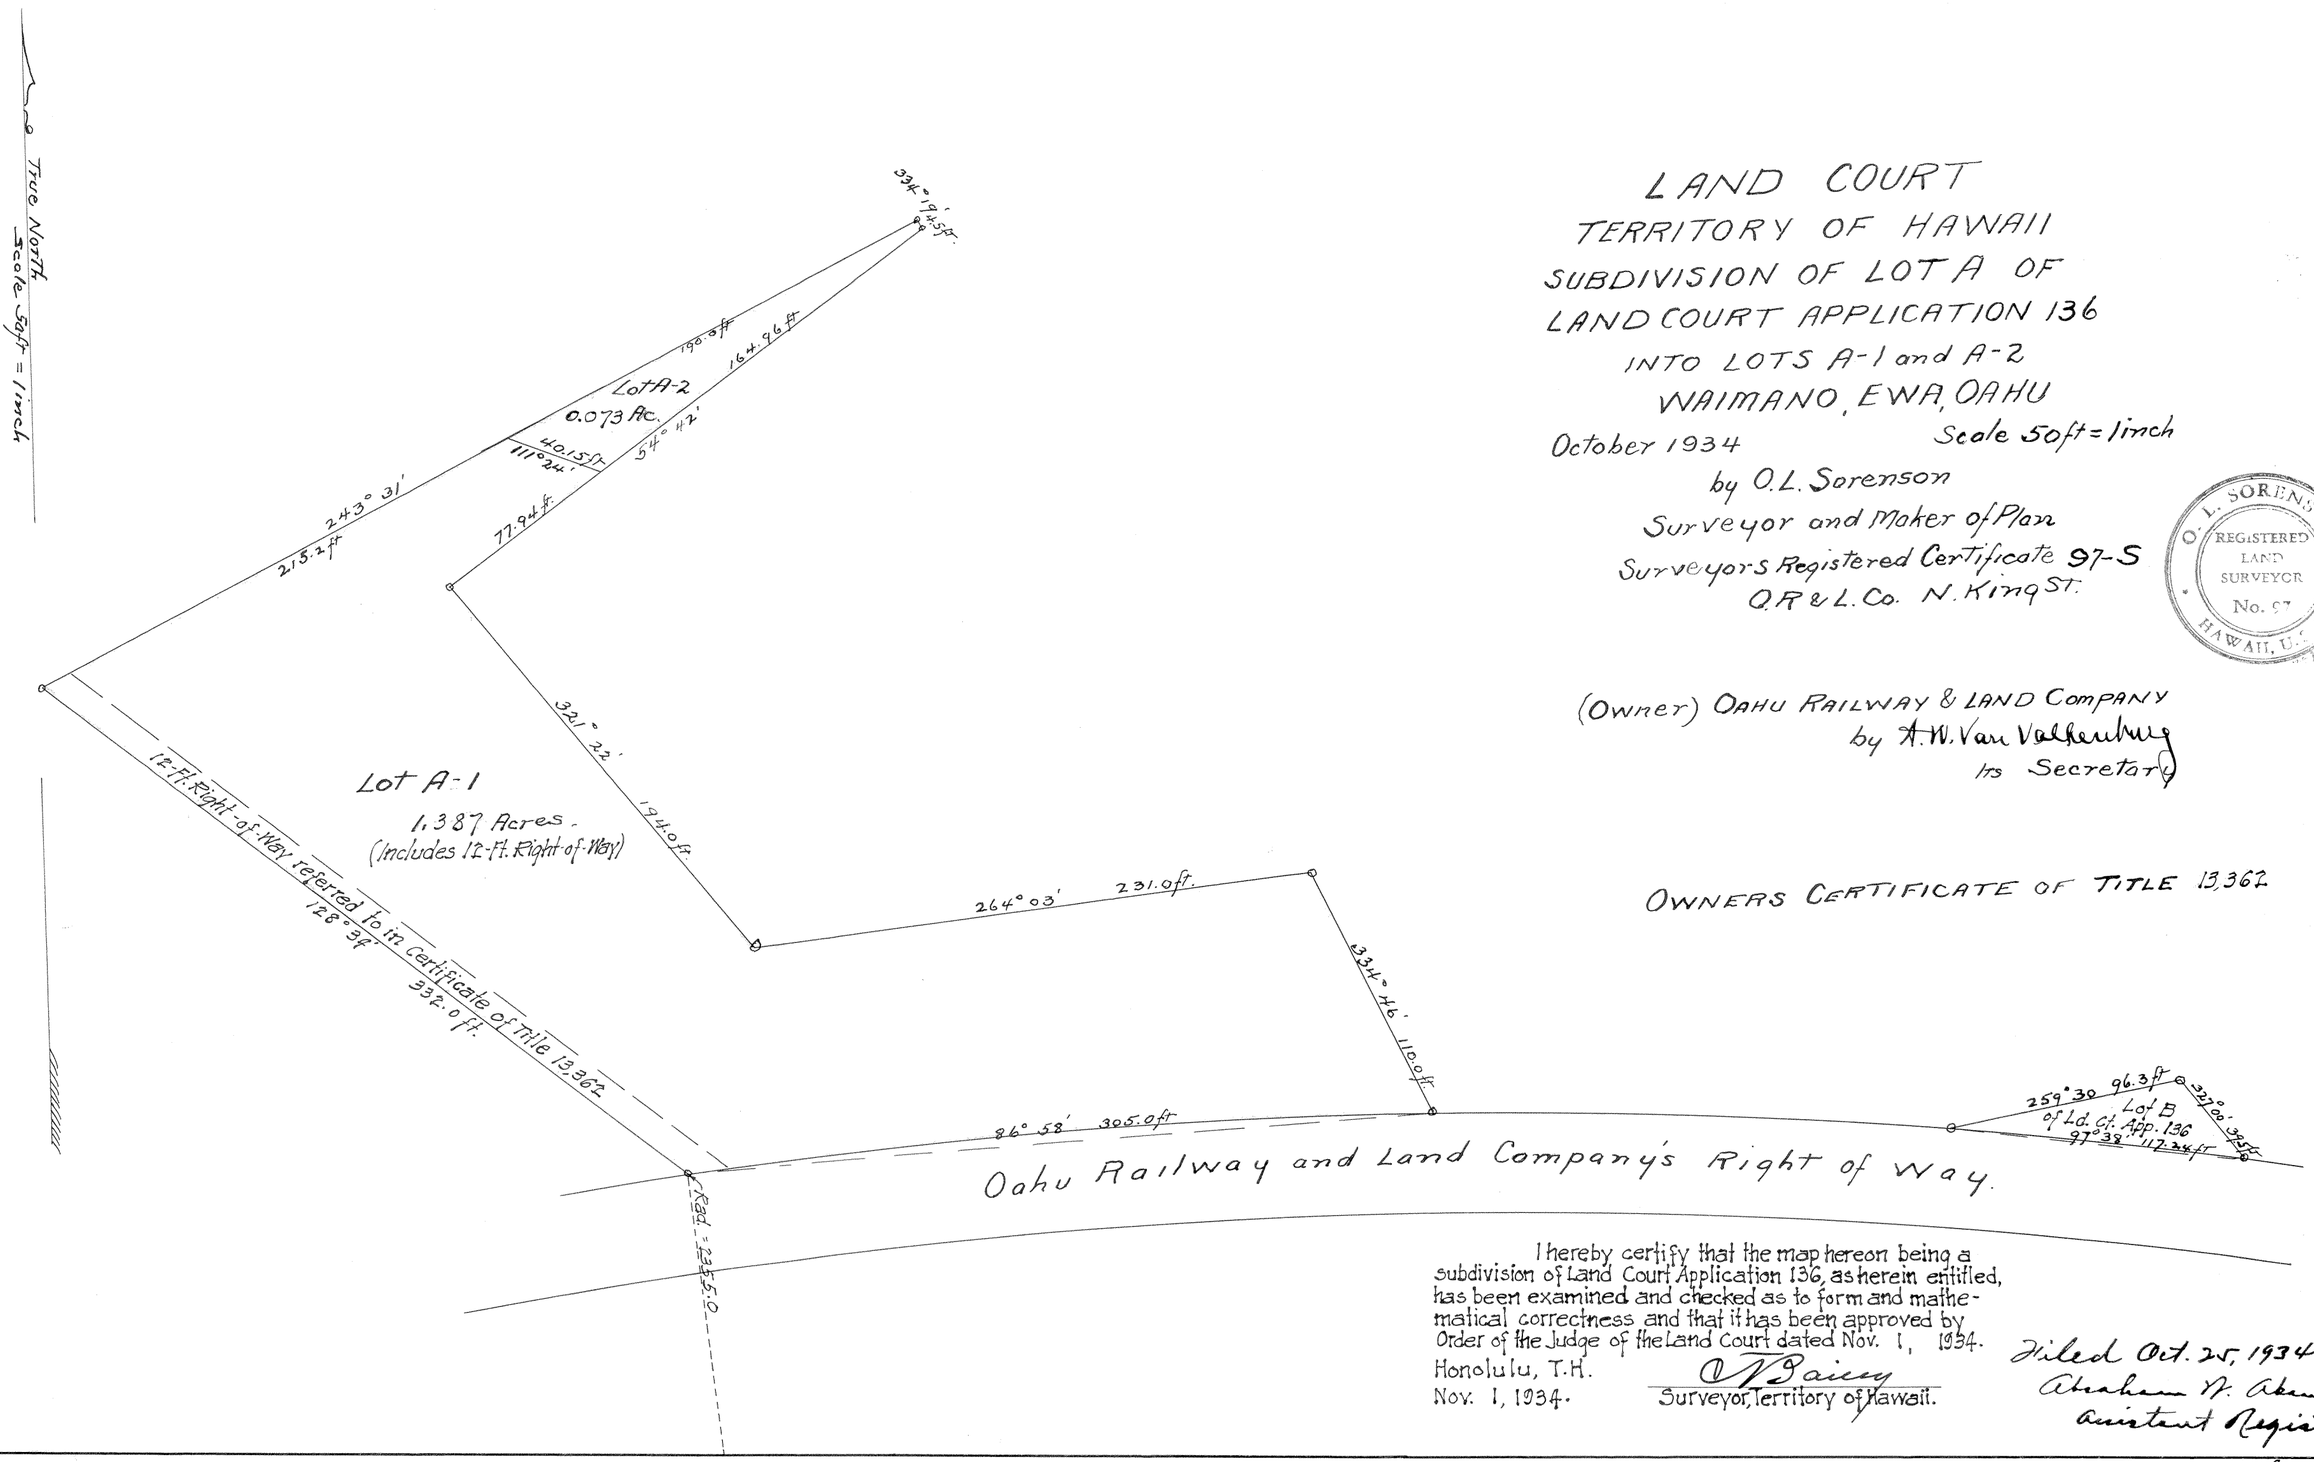

I hereby certify that the map hereon being a subdivision of Land Court Application 136, as herein entitled, has been examined and checked as to form and mathematical correctness and that it has been approved by Order of the Judge of the Land Court dated Nov. 1, 1934.

Honolulu, T.H.
Nov. 1, 1934.

O N Bailey
Surveyor, Territory of Hawaii.

Filed Oct. 25, 1934
Abraham N. Akana
Assistant Registrar

15" X 21" = 2.19 ft