136

MAP 3

LAND COURT
TERRITORY OF HAWAII

LAND COURT APPLICATION 136

SUBDIVISION OF LOT A-1 AS SHOWN ON MAP 2
INTO A-1-A, A-1-B AND A-1-C
AT WAIMANO, EWA, OAHU

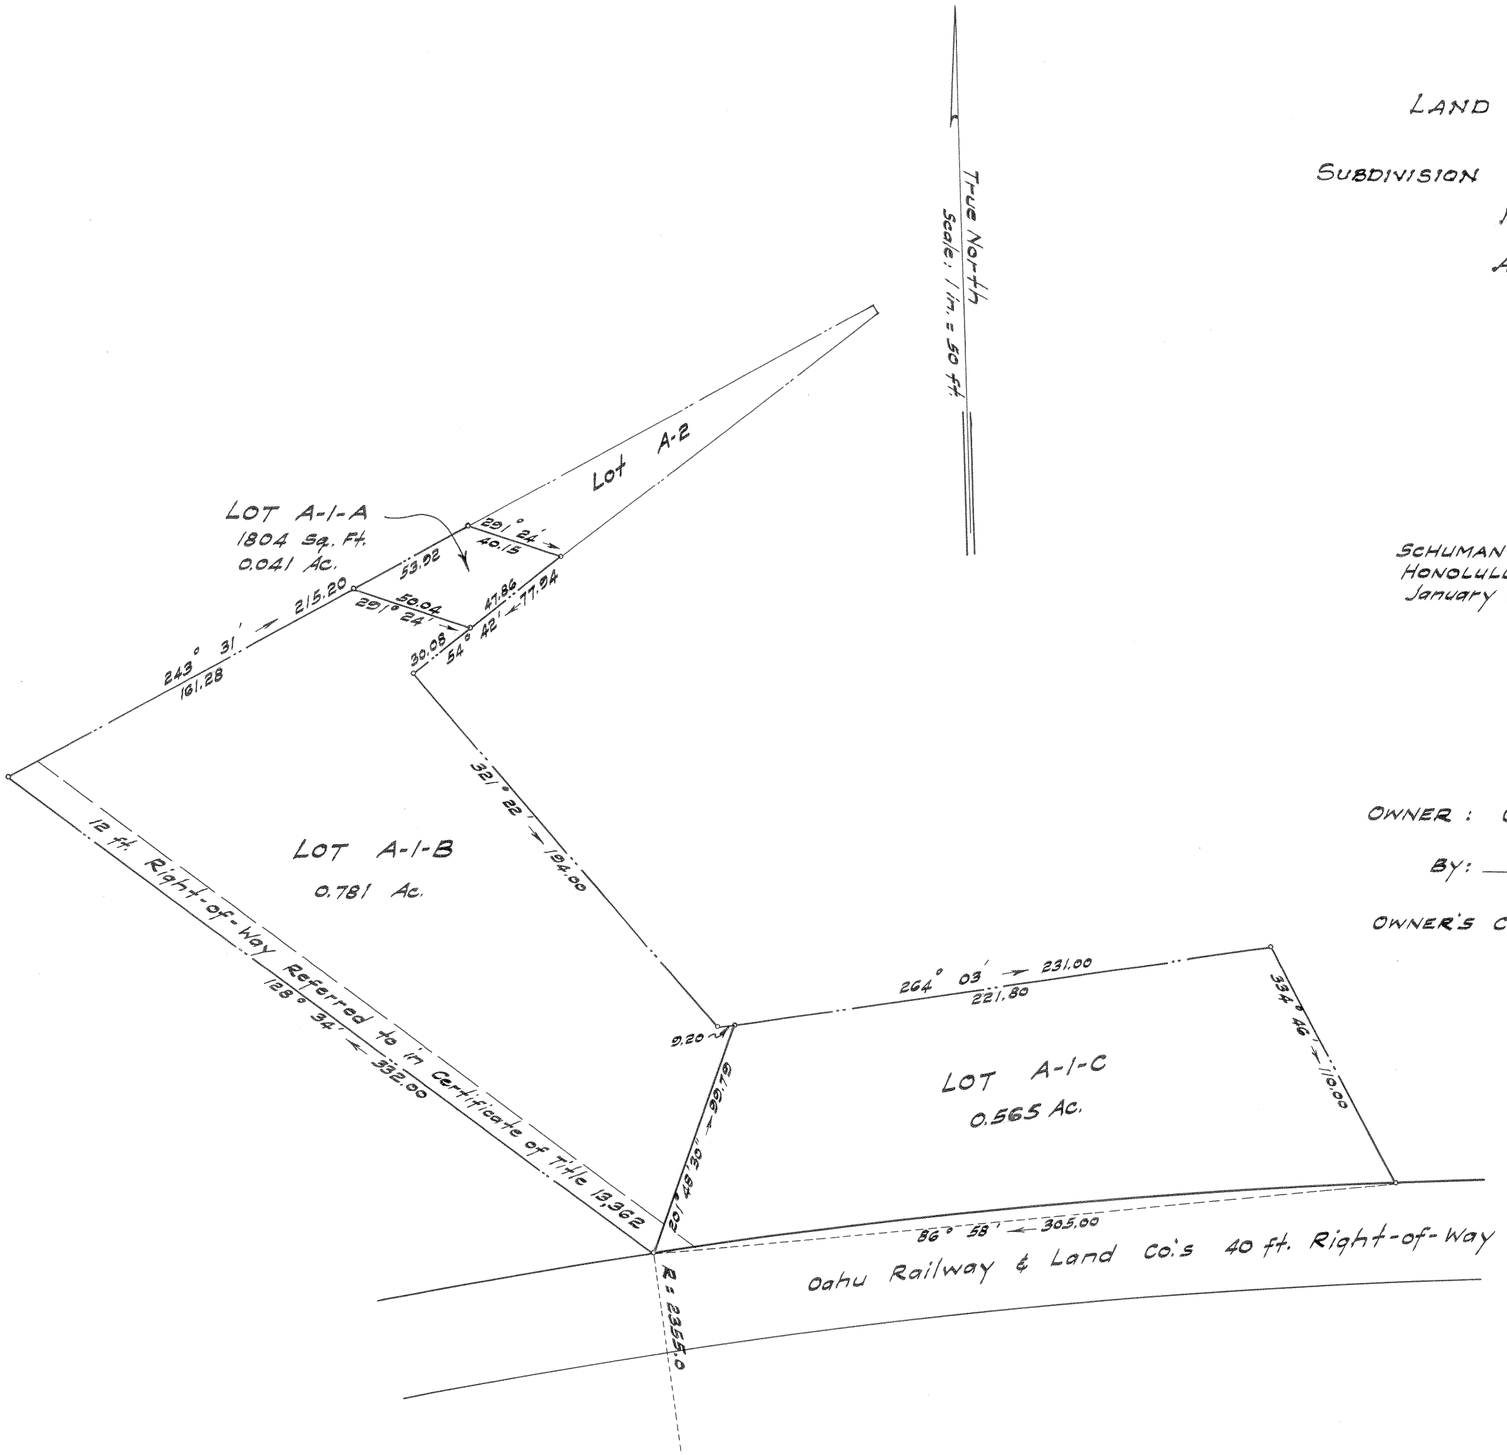

SCHUMAN BLD'G.
HONOLULU, T.H.
JANUARY 15, 1946

R. M. TOWILL
REGISTERED LAND SURVEYOR
No. 151
HAWAII, U.S.A.

R. M. Towill
Registered Professional Surveyor
Certificate No. 151 E-S

OWNER: OAHU RAILWAY AND LAND COMPANY

BY: H. E. Dillingham Jr.
Its Secretary

OWNER'S CERTIFICATE OF TITLE: 13,362

AUTHORIZED AND APPROVED BY ORDER OF THE JUDGE
OF THE LAND COURT DATED: JULY 6, 1946
BY THE ORDER OF THE COURT.

Filed June 24, 1946
Abraham N. Akana
Assistant Registrar

P. D. Mulholland
REGISTRAR OF THE LAND COURT

Tax Map Key: 9-7-19
1221

15" x 21" = 2.2 ¢