MAP 4

LAND COURT

TERRITORY OF HAWAII

LAND COURT APPLICATION 136

SUBDIVISION OF LOT A-1-B

AS SHOWN ON MAP 3

INTO LOTS 1 TO 13 INCLUSIVE

AND DESIGNATION OF EASEMENT 1 OVER AND ACROSS LOT 7

AT WAIMANO, EWA, OAHU, T.H.

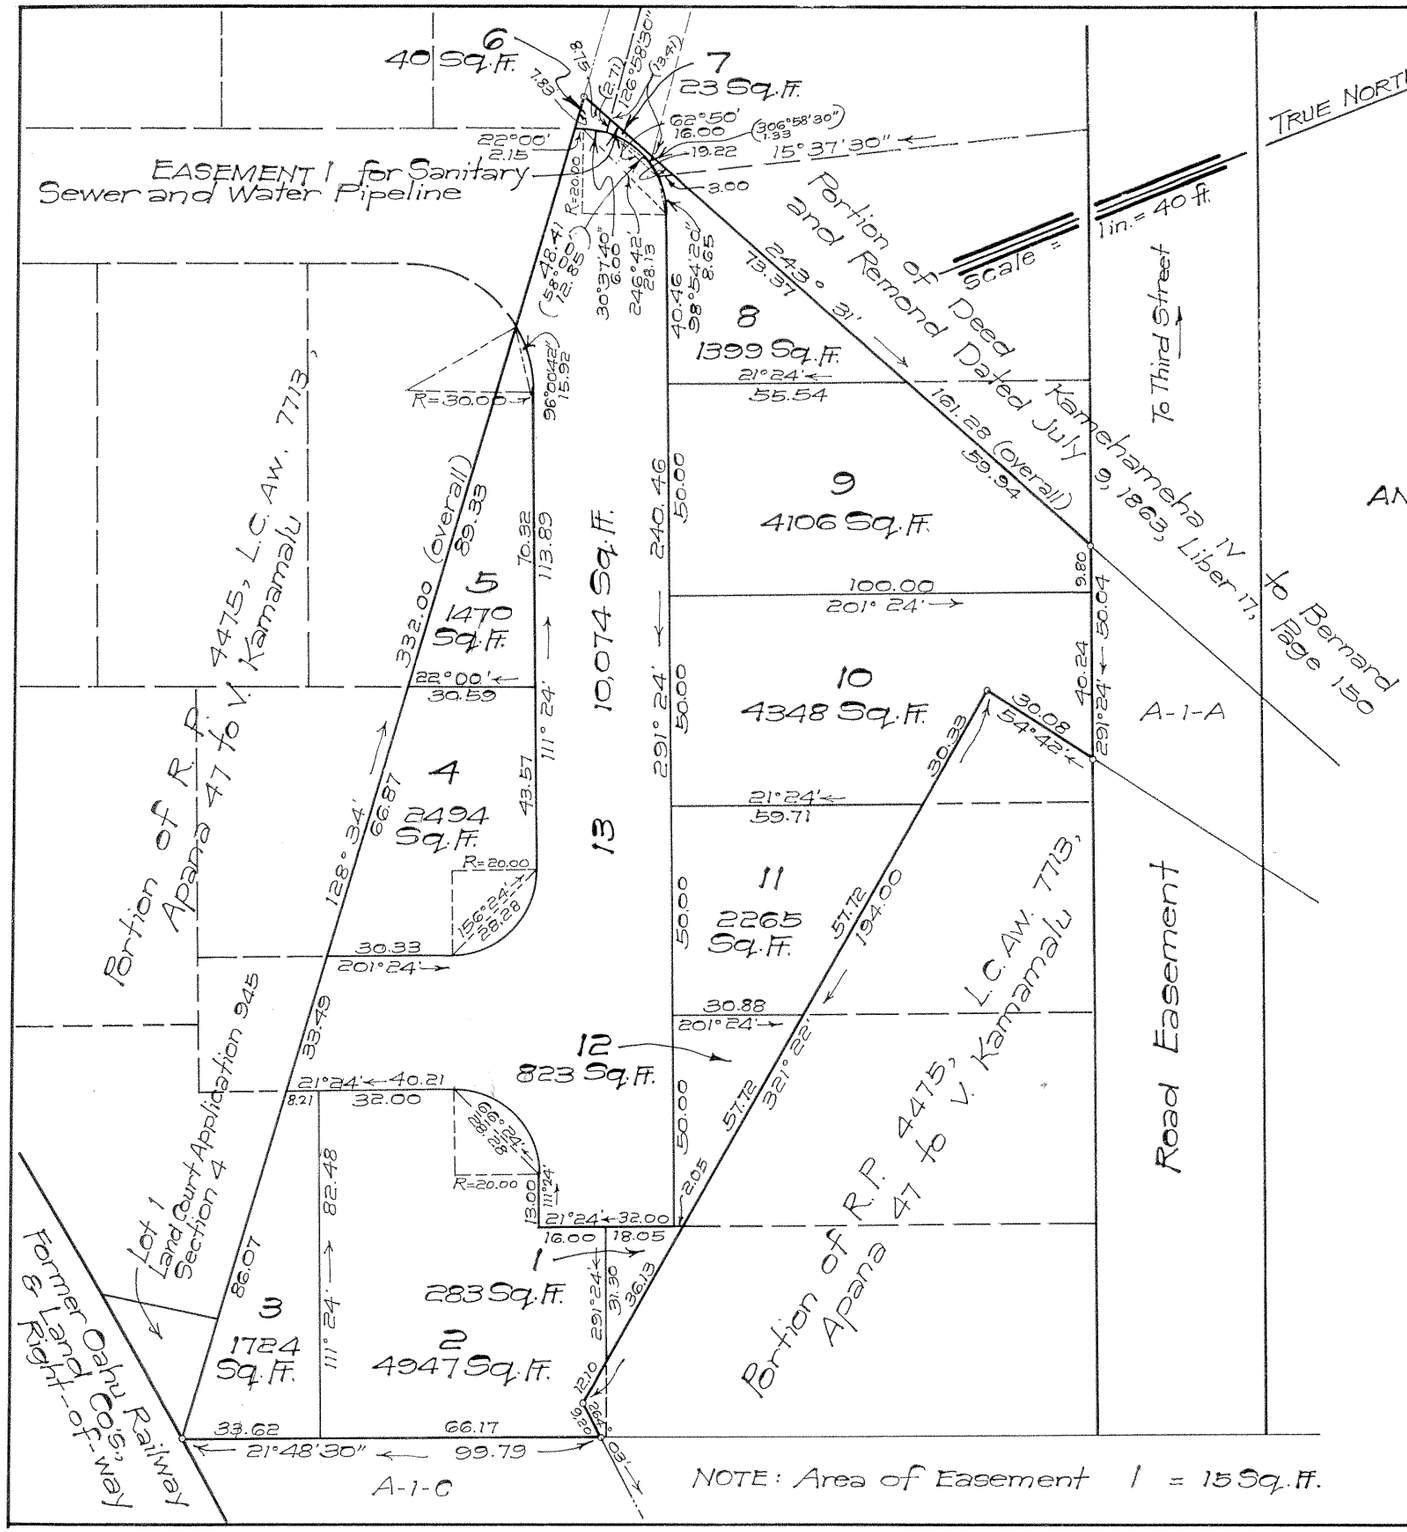

233 Merchant St.
Honolulu, T.H.
June 30, 1954

R.M. TOWILL

By Marcellino P. Correa
Registered Professional Surveyor
Certificate number 259

MARCELLINO P. CORREA
REGISTERED LAND SURVEYOR No. 259
HAWAII, U.S.A.

Owner: KENNETH KAZUTO KOBAYASHI
Owner's Certificate of Title: 58308

AUTHORIZED AND APPROVED BY ORDER OF THE JUDGE OF THE LAND COURT DATED: SEPTEMBER 8, 1954
BY ORDER OF THE COURT

REGISTRAR OF THE LAND COURT

Filed Aug 31, 1954
Registrar

10" X 15" Sq. Ft.

Tax Map Key:
4282