MAP 2

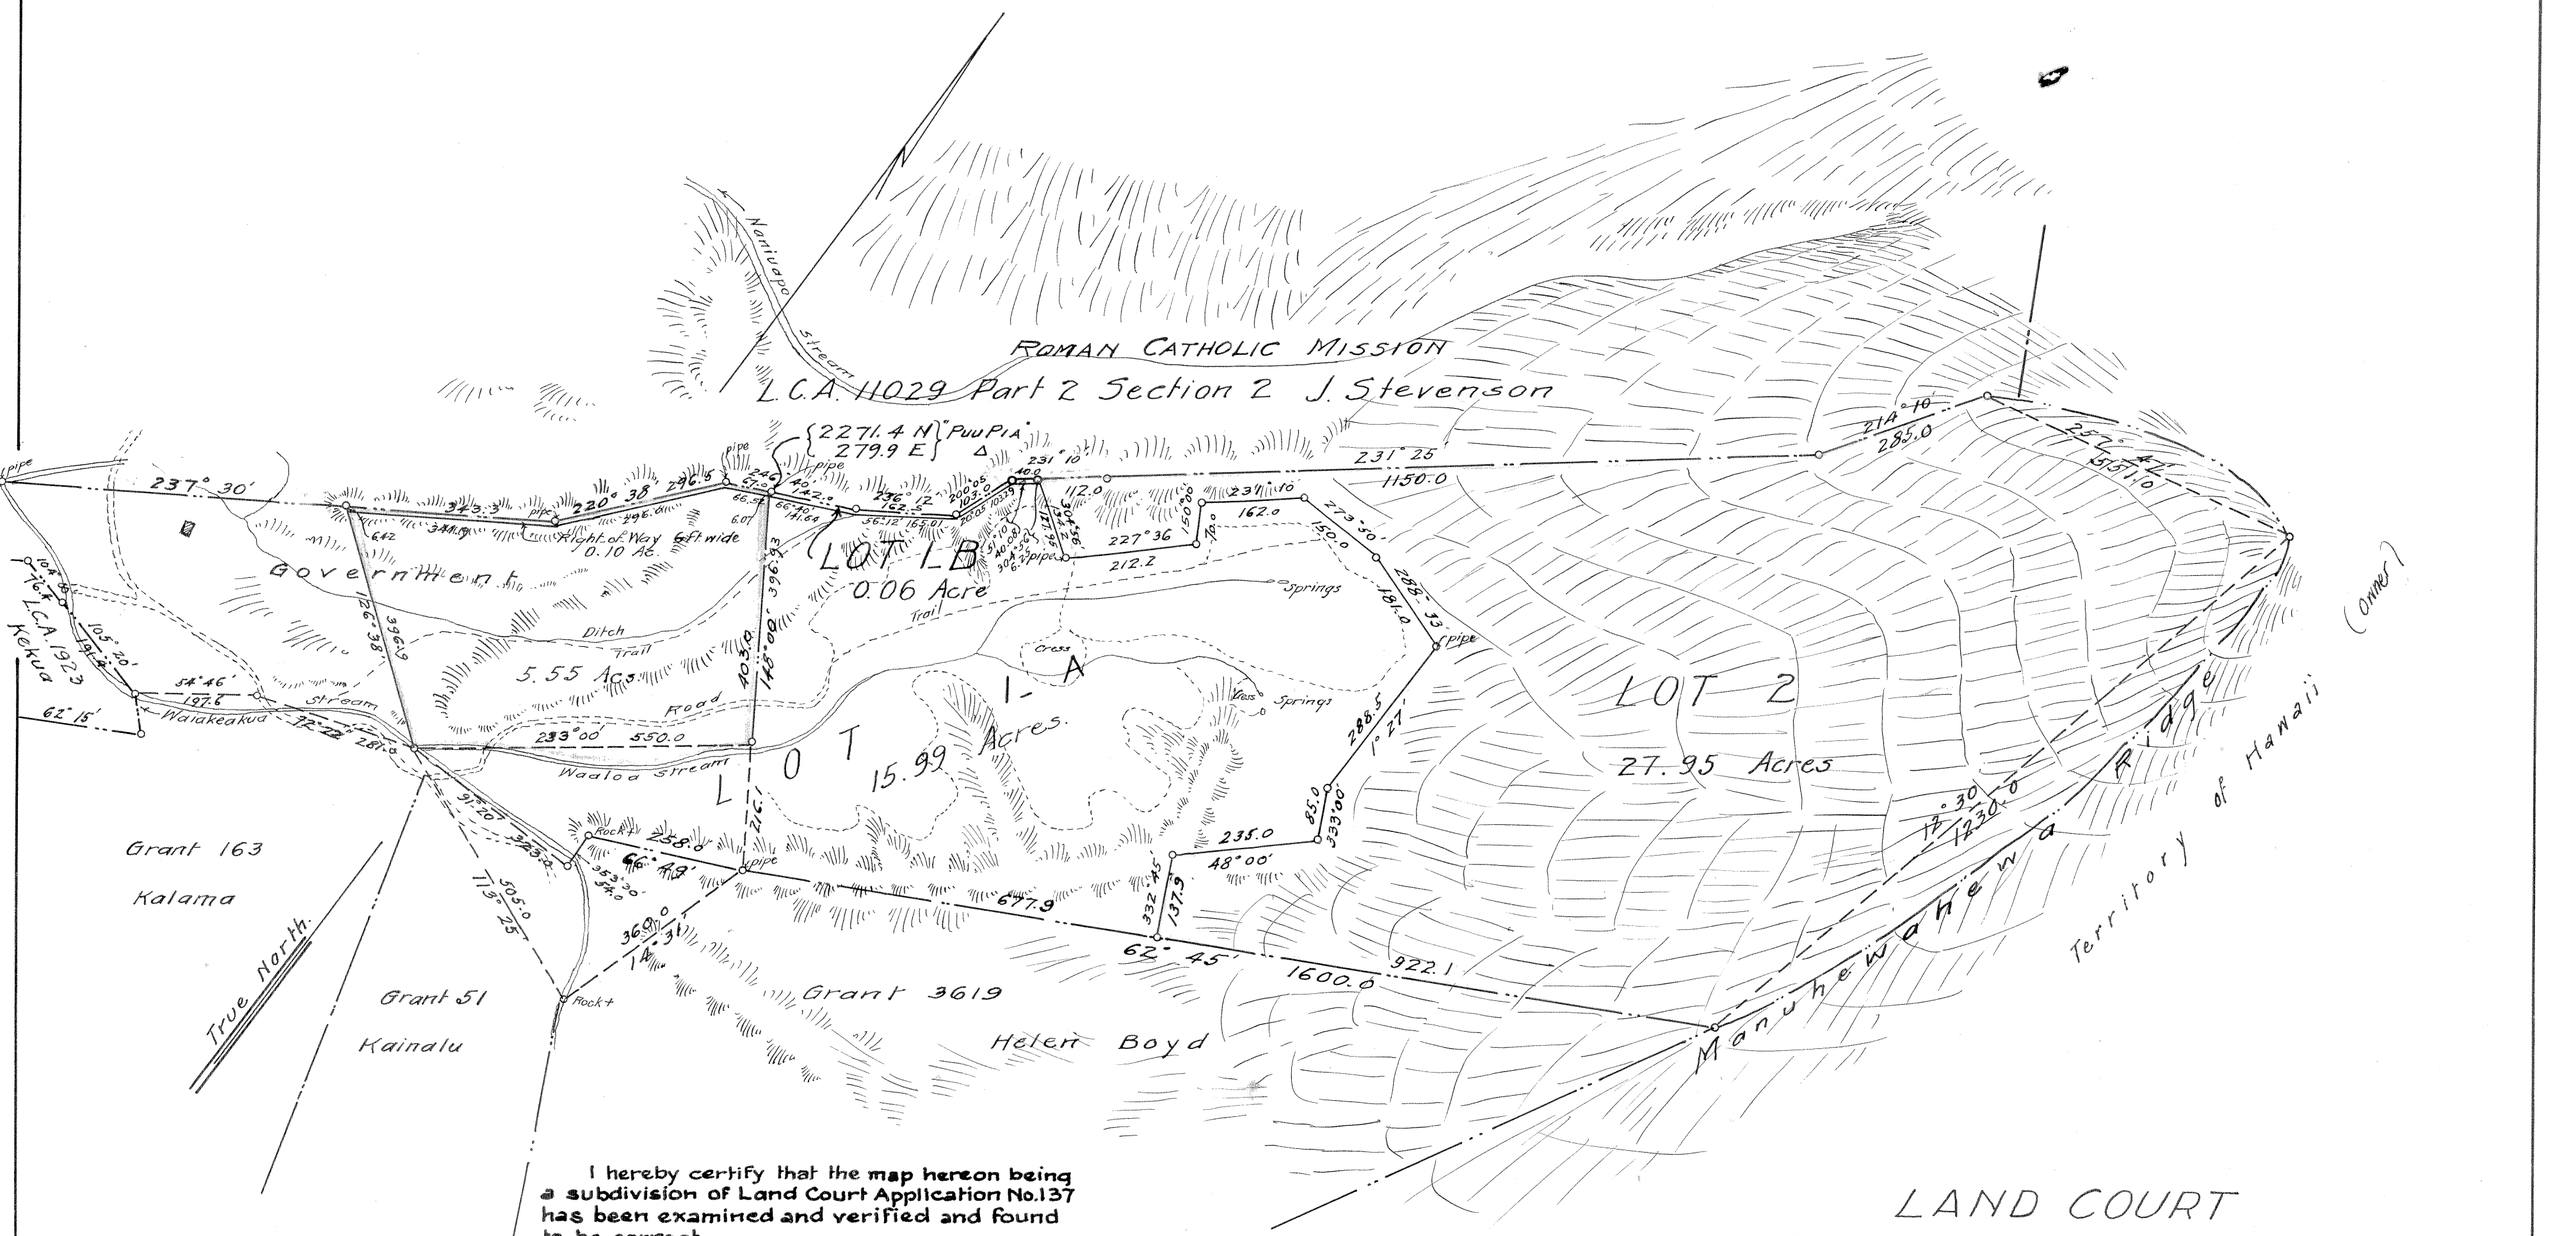

I hereby certify that the map hereon being a subdivision of Land Court Application No. 137 has been examined and verified and found to be correct.

Honolulu, T.H.
Oct. 30th. 1925.

Walter E. Wall
Surveyor, Territory of Hawaii.

APPROVED: October 30th 1925.

Thos. J. Lyons
Judge of the Land Court.

The Trustees of the Oahu College
as Trustee under the Will and of
the Estate of James Bicknell Castle, deceased.
Owners

by W. W. Chamberlain
Treasurer.
The Trustees of Oahu College

Filed October 29/1925
J. H. Fisher
Registrar

LAND COURT
TERRITORY OF HAWAII.
SUBDIVISION OF
LAND COURT APPLICATION No. 137

INTO LOTS 1-A, 1-B, AND LOT 2.
Situated in Waaloa, Manoa Valley
Honolulu, Oahu.
Scale - 1 Inch = 200 Feet

Honolulu, T.H.
Sept. 18th. 1923.

J. S. Gibson
Surveyor & Maker of Plan.