Court of Land Registration

Map and Description with Petition No. 138

Owner F.C. Miller Filed Feb. 26, 1908.

Beginning at a point on the east side of Makiki St. from which point the Government monument at the S.W. corner of Makiki and Nowewehi Streets bears by true azimuth 205° 56' 184.8 Ft. and running as follows by true azimuth

1. 318° 09 108.8 Feet along fence Lot 75
2. 44° 10 149.9 " " " " 69 & 68
3. 318° 10 14.6 " " " " 68.
4. 48 50 75.0 " " " " 67.
5. 138° 16 115.0 " " Dominis St.
6. 223 35 225.0 " " Makiki St to the initial point

and containing an area of 25045. Square Feet, a little more or less

The above described Lot is a portion of L.C.A 8241 Sec. 2. Ap. 2 to John Ii and known as Lots 76, 77, 78 of the Anapuni Sub-division Pawaa, Honolulu Oahu.

Honolulu Jan 11, 08
A.A. Wall Surveyor.

Petition No. 138

Court of Land Registration
FILED
FEB 26 1908
10 o'clock 40 min. A.M.
N. Howard
Registrar

The map and description hereon have been examined by me and found to be correct.
Arthur C. Alexander
Honolulu, March 12, 1906. Court Surveyor.

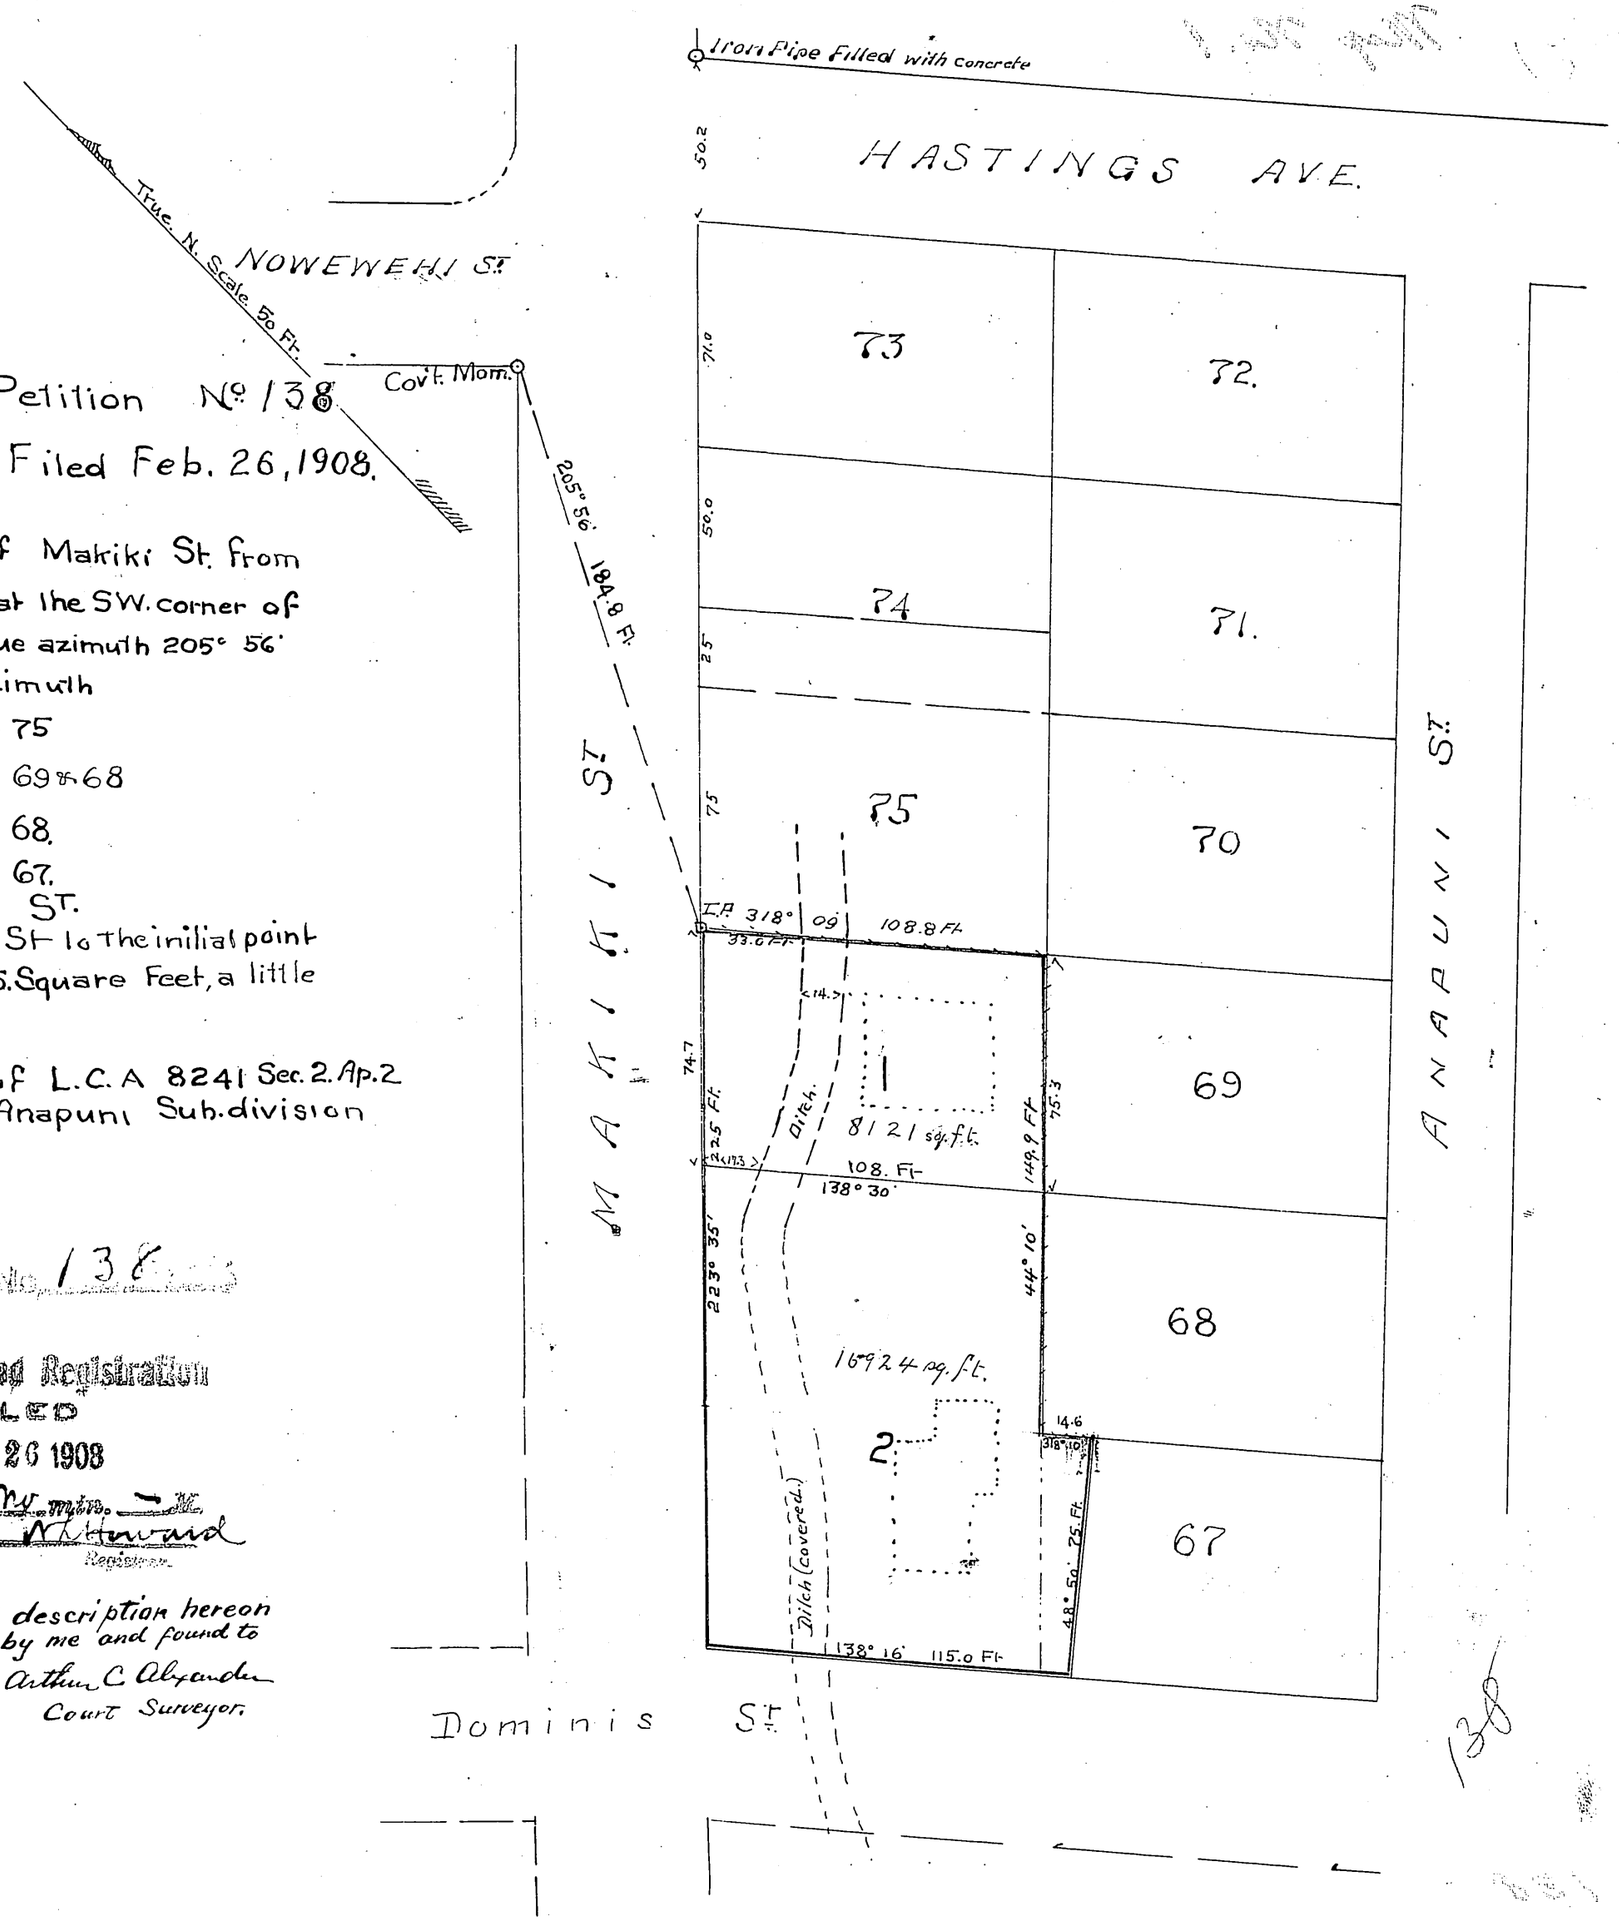

138