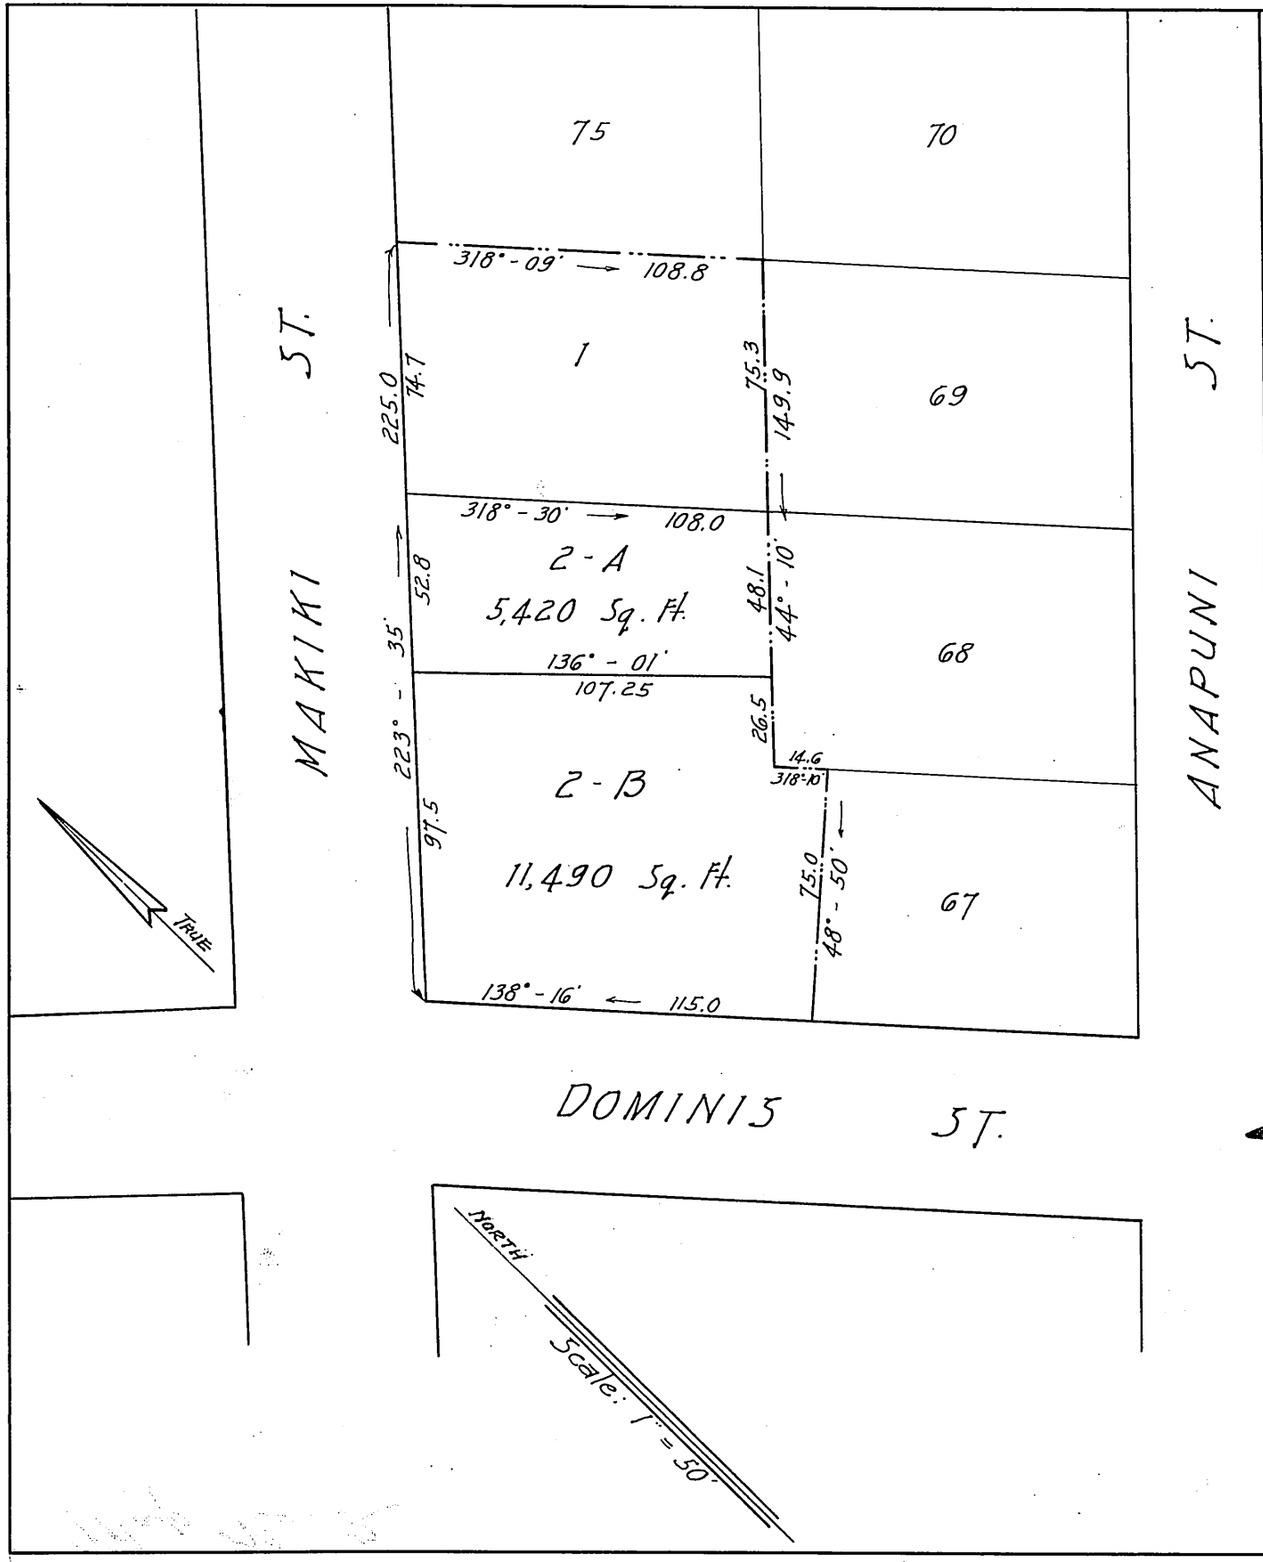

LAND COURT
TERRITORY OF HAWAII

SUBDIVISION OF LOT 2 OF
LAND COURT APPLICATION Nº 138.
INTO LOTS 2-A & 2-B.
Situated at the East corner of Dominis and Makiki Streets,
MAKIKI, HONOLULU, OAHU, T. H.
Scale: 1 in. = 50 ft.

HONOLULU, T.H.
Dec. 19, 1927

WRIGHT, HARVEY & WRIGHT.
By: Hardley Wright
Surveyor & Maker of Plan
419 S. M. Damon Bldg.

I hereby certify that the map hereon being a subdivision of Lot 2 of Land Court Application No. 138, has been examined and verified and found to be correct.

Honolulu, T.H.
Dec. 23, 1927.

Walter E. Wall
Surveyor, Territory of Hawaii.

APPROVED: Dec. 23 1927.

Edward N. Mason
Judge of the Land Court.

Sarah Smith
Owner.

Filed December 22, 1927
J. H. Fisher
Registrar

(3)
(2)