Court of Land Registration
Territory of Hawaii.

Map and Description with Petition No. 139, Board of the Haw. Evangelical Association, Petitioner.

Land in the Ili of Peepee, Wailuku, Maui, being portions of L.C.A. 8559 B, Ap. 22, to W.C. Lunalilo, and L.C.A. 2459, Ap. 2, to Wahinekuapuu, and being also Lots 5, 6, 7, 8, & 9 of the "Kalua Tract," described as follows:

Beginning at an iron pin at the east corner of Vineyard & Church Streets, said iron pin being located by the following true azimuths and distances: to a fire hydrant 328° 00', 16.7 feet; to the center of a lamp post set in cement 263° 00' 7.35 feet; to a fire hydrant near the south corner of High & Market Streets 302° 28' 30", 780.35 feet, (said fire hydrant being 79° 53' 54.25 feet, from the initial Point of land described in L.R.C. Petition No. 98, and 145° 43' 30" from the Waieli Triangulation Station.) and running by true azimuths:

1. 241° 50', 99 feet, along Vineyard Street to an iron pin;
2. 330° 47', 83.4 " , " Lot 4 to an iron pin;
3. 61° 10', 6 " , " Lot 10 " " " " ;
4. 332° 03', 76 " , " " " " " " " on the northwest side of Kalua Street;
5. 57° 00' 108 " , " Kalua Street to an iron pin;
6. 156° 25', 169 " , " Church Street to the initial Point, and

Containing an area of 16,993 Square feet, or 0.39 acres.

Honolulu, Oct. 4, 1907.

Arthur C. Alexander, Surveyor.
Baldwin & Alexander, Civil Engineers & Surveyors.

No 139

OWNER OF THE H. E. EVANGELICAL ASS'N.
by its President P. C. Jones

Board Of
THE HAWAIIAN EVANGELICAL ASS'N.
Charles M. Richards
TRUSTEES.

Court of Land Registration
FILED
MAR 20 1908
10 o'clock 40 min. A.M.
Whitney
Recorder
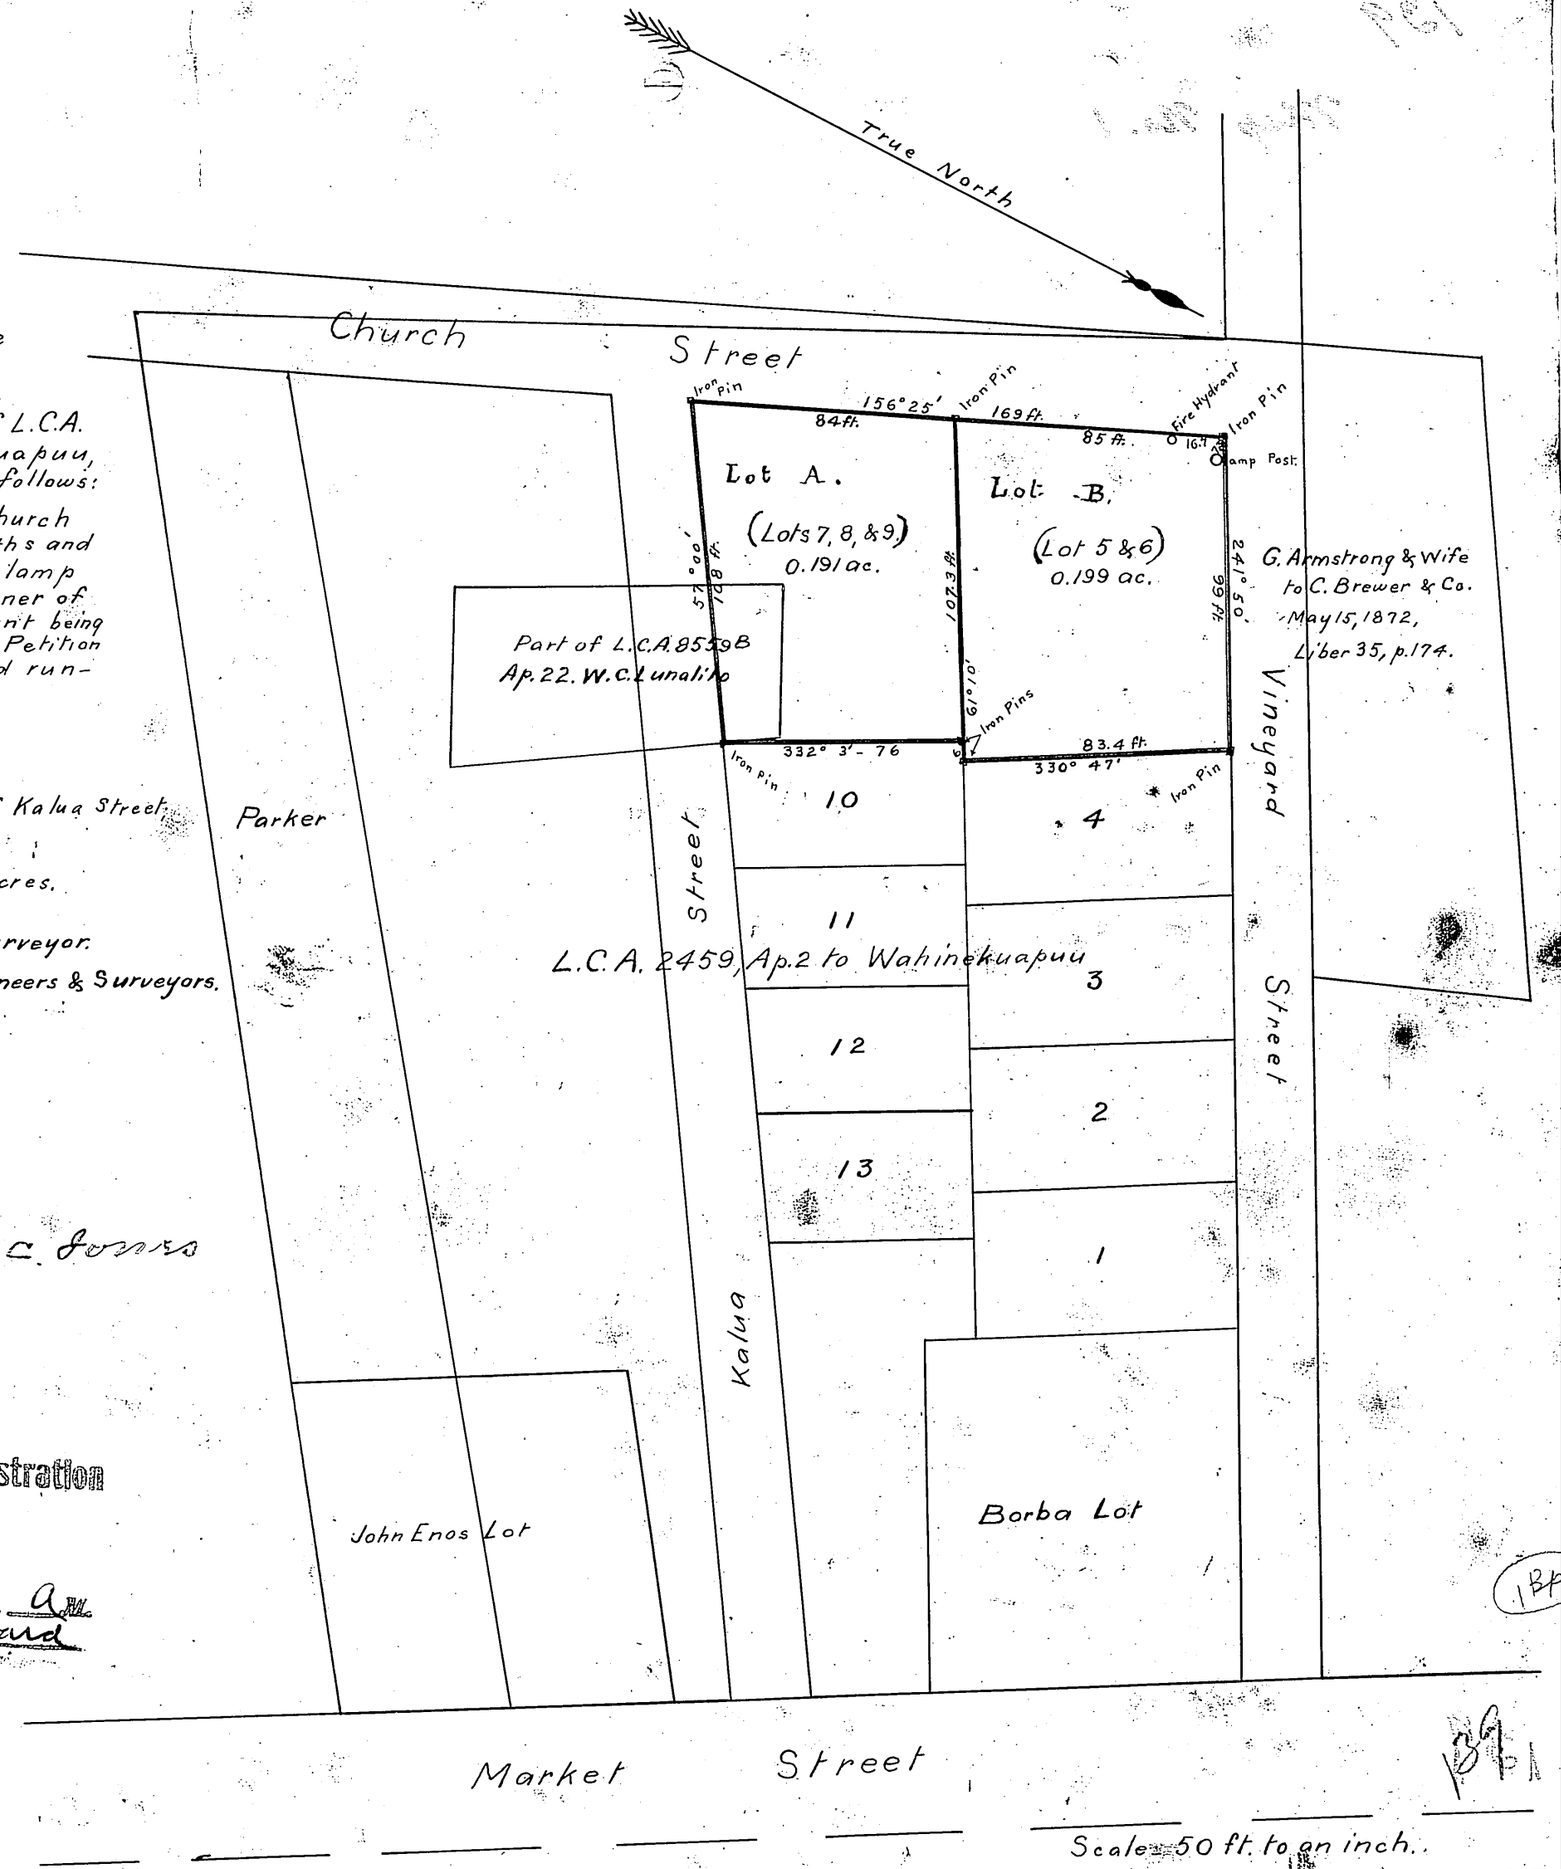
The above survey and map has been duly examined and found correct.
J. T. Brown
Asst Sur. & Eng.
Land Reg Court
March 27th 1908.