Description with Petition No. 142 of C.W. Booth, filed. of a portion of L.C.A. 278:3 to Laanui. Honolulu. Kona. Oahu.

Commencing at an iron Pin at the end of a stone-wall on the present north line of Punchbowl Street, between Hotel St. and King St. at the South corner of L.C.A. 278:3 to Laanui, and the ~~West~~ EAST corner of the Pohukaina School Lot, from which the Gov't Survey Monument at the South Corner of Hotel and Punchbowl Streets, having an offset of 20.0 feet from the proposed new South line of Punchbowl St. and 10 ft from the present South Hotel St. line bears. 237°-07' distant 213.2 feet. and running as follows by True Azimuths:-

J.F.B

1. 139°-11' 181.0 feet along stonewall to Stake;
2. 226°-58' 43.0 " to mark on fence;
3. ~~330°-29'~~ 320° 29' 44.2 " along fence; (Campbell Est.)
4. 319°-01' 29.4 " " " " ;
5. 315°-42' 14.8 " " " " ;
6. 319°-20' 95.0 " along Campbell Est. lot, to Punchbowl St.
7. 50°-10' 42.5 " along Punchbowl Street to the Initial point and Containing an area of ~~7844~~ S.Ft. 7728. S.Ft.

J.F.B

Honolulu. May 9th - 1908

Chris J. Willis
Surveyor.

The above survey and map is as corrected by figures in red ink is hereby endorsed by me as being correct.

G. S. Brown
Aug 31st 1908

Petition No. 142

Court of Land Registration
FILED
JUL 1 1908
1 o'clock 30 min. P.M.
W. Litchfield
Registrar.

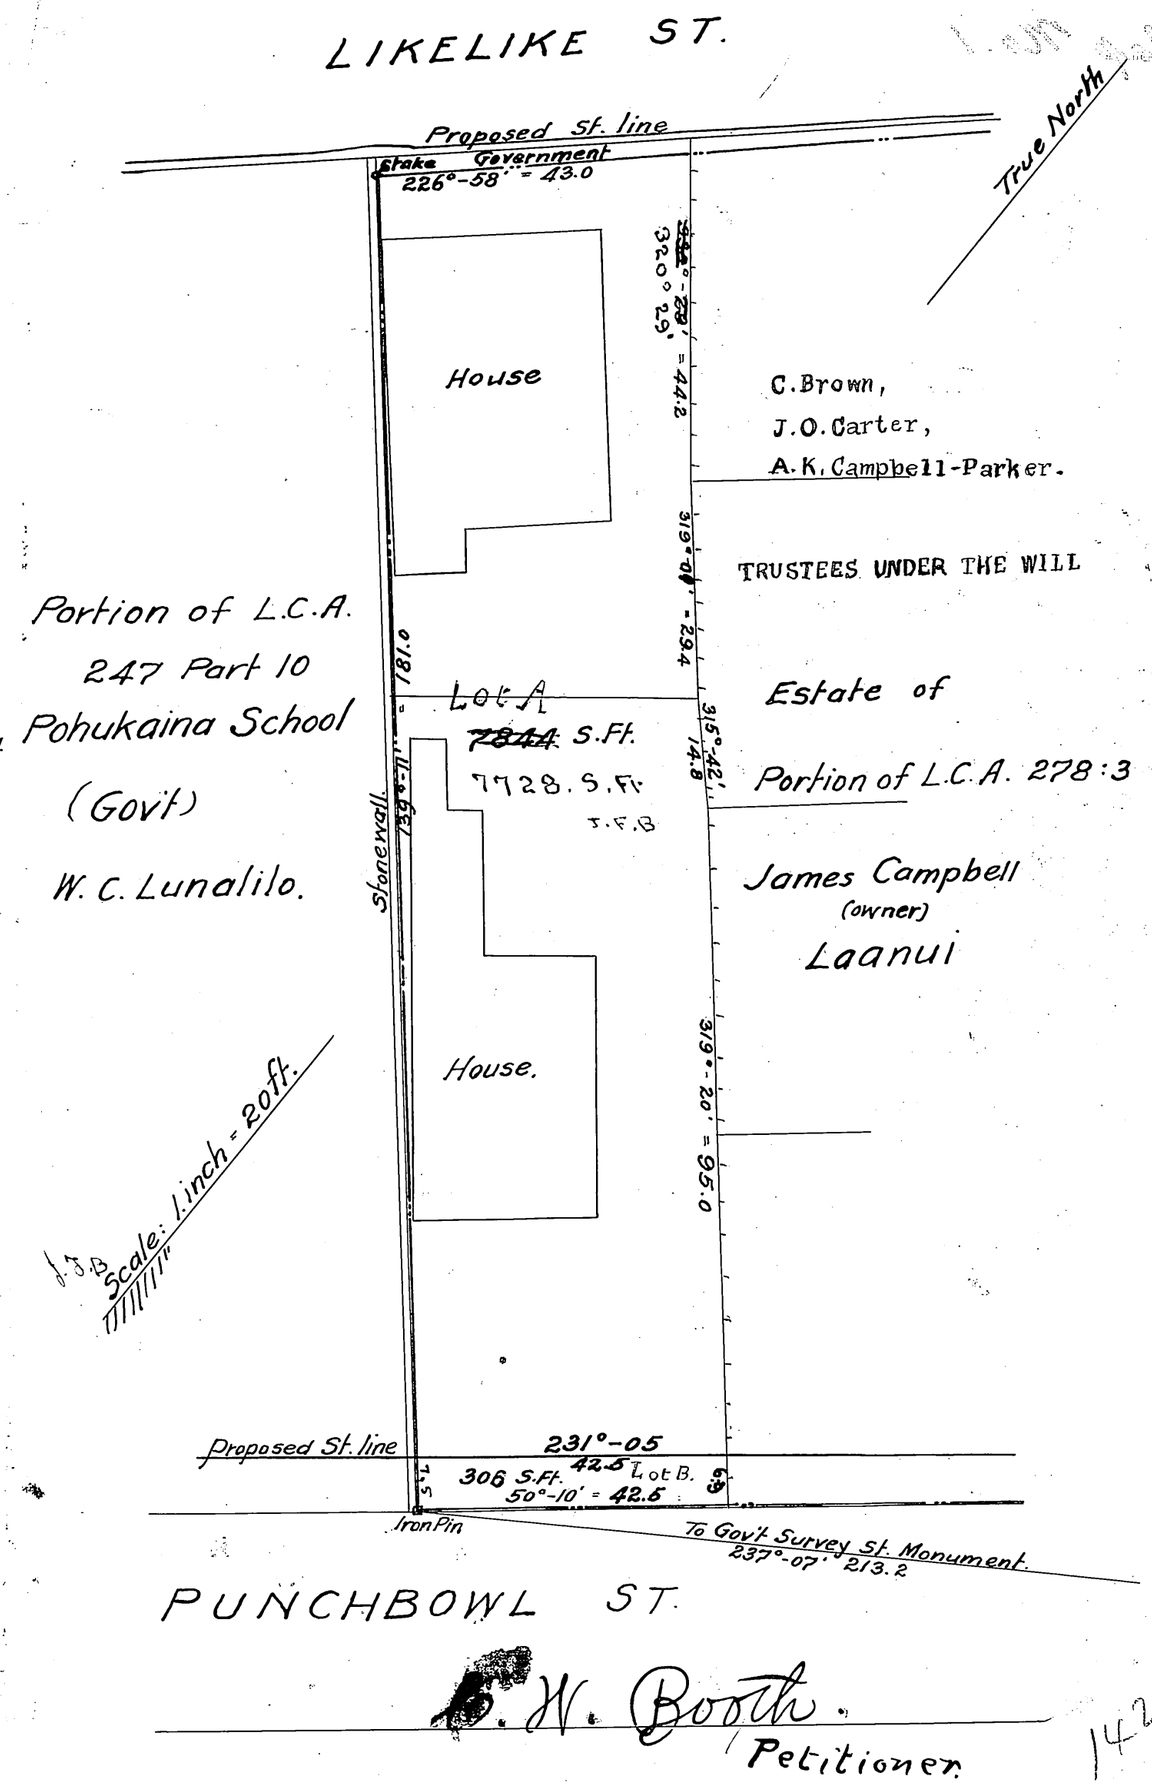

C. W. Booth.
Petitioner.

142