MAP 4

LAND COURT

TERRITORY OF HAWAII

LAND COURT APPLICATION 146

CONSOLIDATION OF LOT 2 AS SHOWN ON MAP 2
AND LOT 1-A AS SHOWN ON MAP 3 AND
RESUBDIVISION OF SAID CONSOLIDATION INTO LOTS 3 TO 6
AND DESIGNATION OF EASEMENTS A AND B

KAWANANAKOA, HONOLULU, OAHU, T. H.

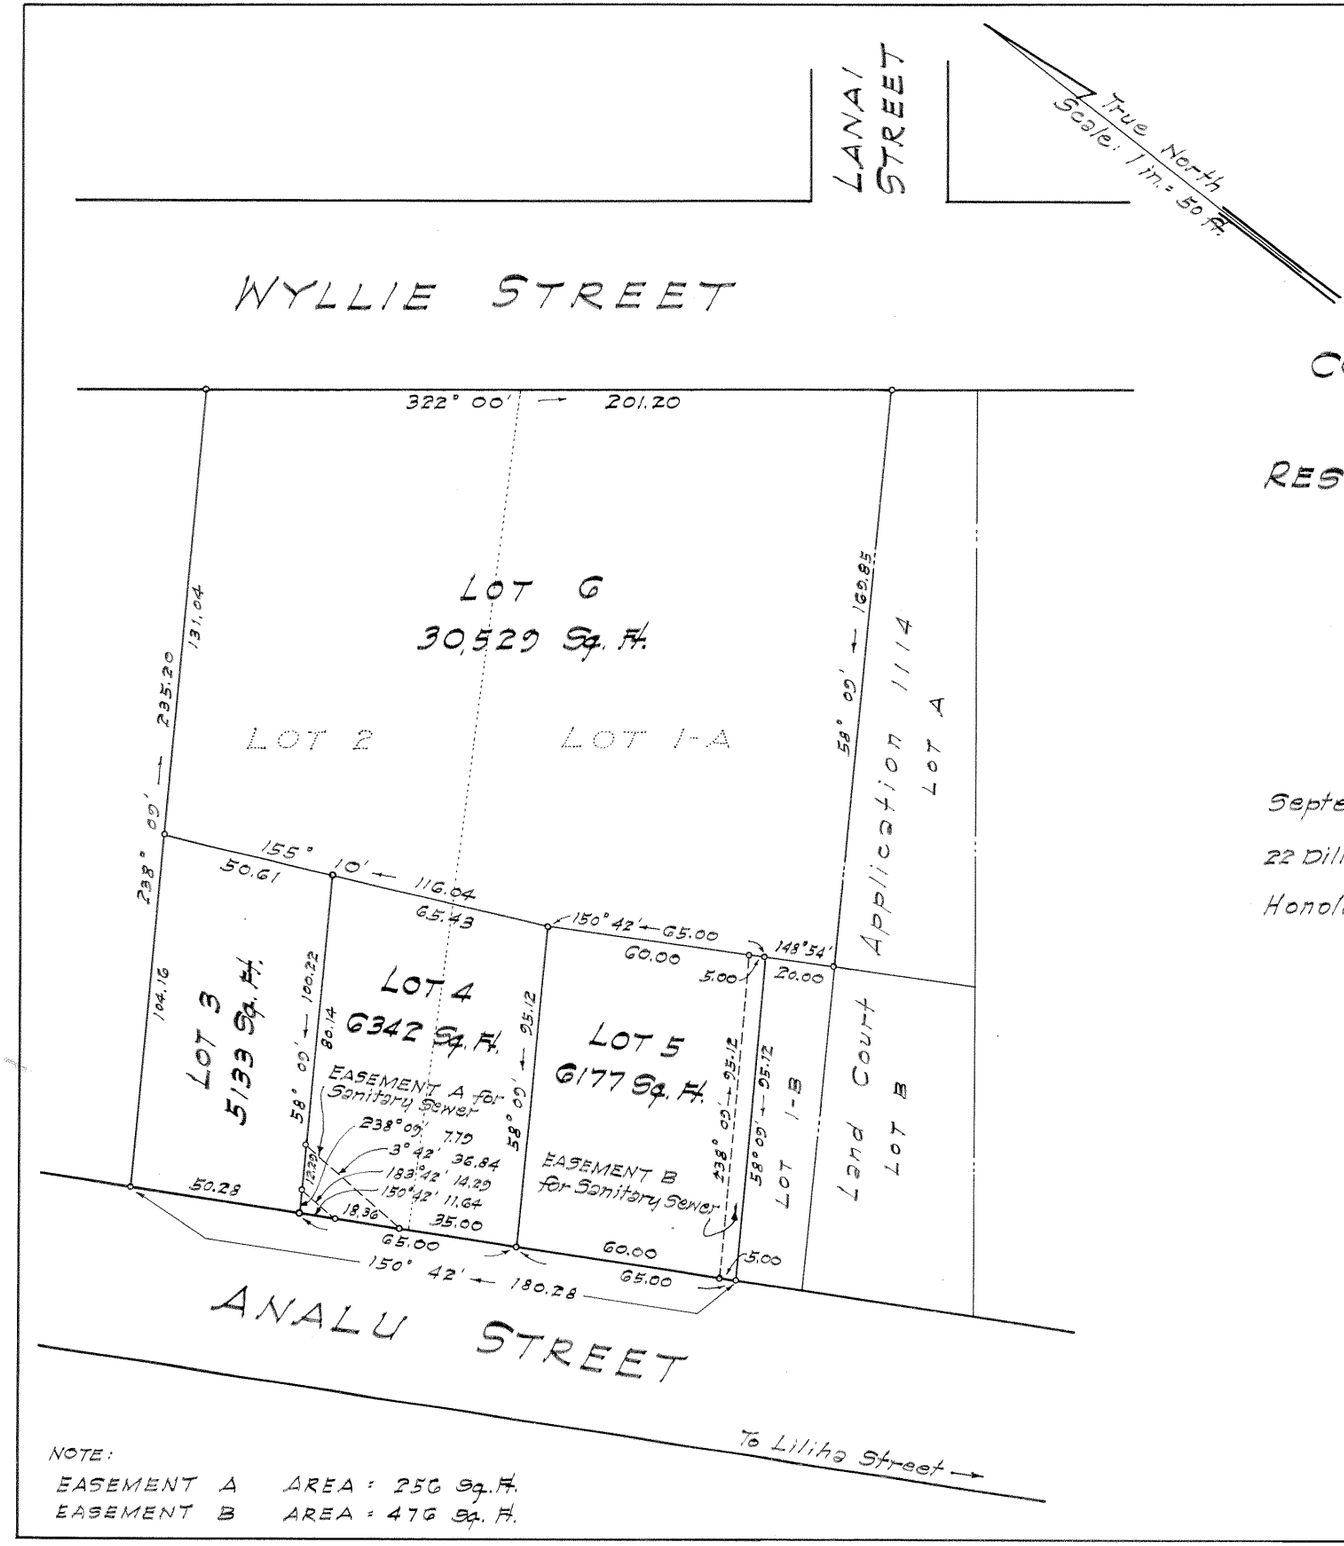

NOTE:
EASEMENT A AREA = 256 Sq. Ft.
EASEMENT B AREA = 476 Sq. Ft.

September 23, 1951
22 Dillingham Bldg. Annex
Honolulu, T. H.

BERNARD H. McKEAGUE
REGISTERED LAND SURVEYOR
No 232
HAWAII, U.S.A.

Bernard H. McKeague
Registered Land Surveyor 232
Land Court Surveyor Certificate 43

OWNER: VERA VIRGINIA MOORE FRAZIER
OWNERS CERTIFICATE OF TITLE NO. 29,787

AUTHORIZED AND APPROVED BY ORDER OF THE
JUDGE OF THE LAND COURT DATED OCTOBER 17, 1951
BY ORDER OF THE COURT.

REGISTRAR OF THE LAND COURT
Filed Oct. 10, 1951
Abraham W. Ahuna
Assistant Registrar

TAX MAP KEY: 1-8-16:10

C.B. 26:104

10" x 15" = 1.0 Sq. Ft.