146

MAP 5

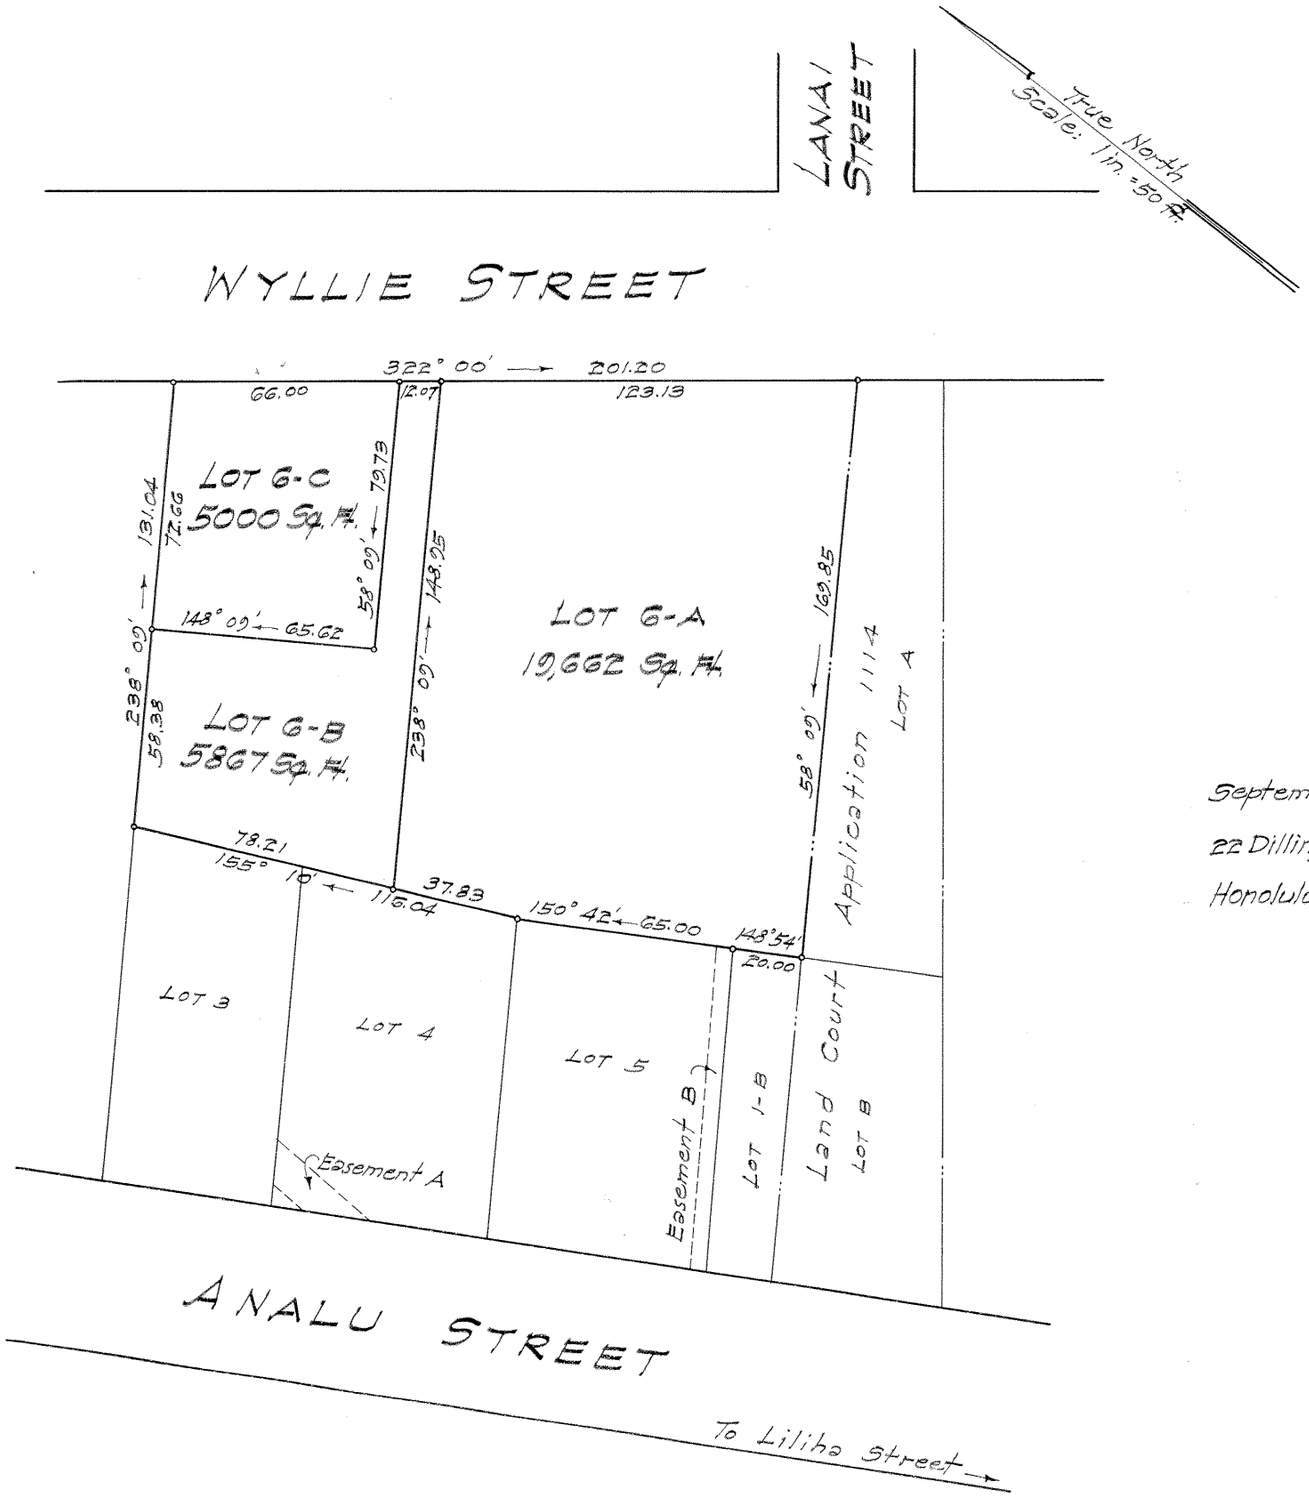

LAND COURT

TERRITORY OF HAWAII

LAND COURT APPLICATION 146

SUBDIVISION OF LOT 6
AS SHOWN ON MAP 4
INTO LOTS 6-A TO 6-C INCLUSIVE

KAWANANAKOA, HONOLULU, OAHU, T. H.

September 30, 1952
22 Dillingham Bldg. Annex
Honolulu, T. H.

BERNARD H. McKEAGUE
REGISTERED LAND SURVEYOR
No 232
HAWAII, U.S.A.

Bernard H. McKeague
Registered Land Surveyor 232
Land Court Surveyor Certificate 43

OWNER: VERA VIRGINIA MOORE FRAZIER
OWNERS' CERTIFICATE OF TITLE No. 29,787

AUTHORIZED AND APPROVED BY ORDER OF THE JUDGE
OF THE LAND COURT DATED OCTOBER 28, 1952.
BY ORDER OF THE COURT.

[signature]
REGISTRAR OF THE LAND COURT

Filed Oct. 17, 1952
Abraham W. Akana
Assistant Registrar

TAX MAP KEY: 1-8-16:10

C.B. 24:133

10"x15" = 1.0 Sq. Ft.