152

MAP 6

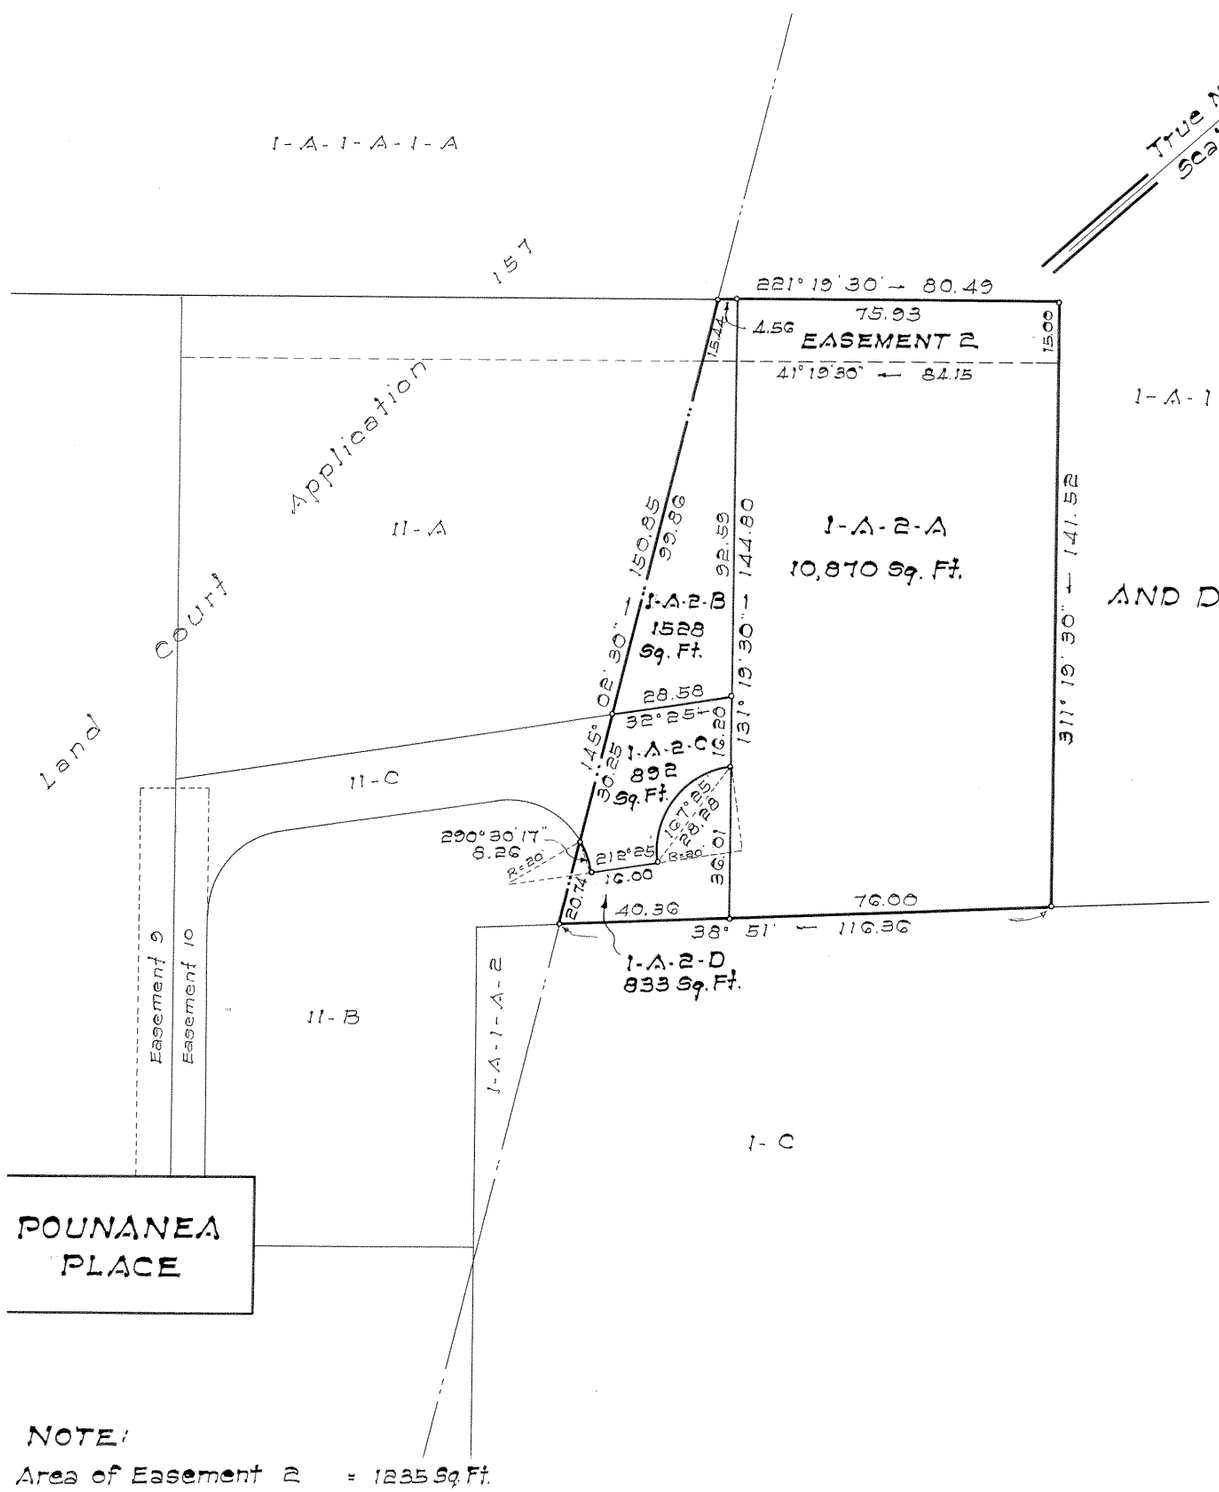

NOTE:
Area of Easement 2 = 1235 Sq. Ft.

LAND COURT

TERRITORY OF HAWAII

LAND COURT APPLICATION 152

SUBDIVISION OF LOT 1-A-2, AS SHOWN ON MAP 4,
INTO LOTS 1-A-2-A TO 1-A-2-D (INCLUSIVE)
AND DESIGNATION OF EASEMENT 2 ACROSS LOT 1-A-2-A AND LOT 1-A-2-B
AT MANOA VALLEY, HONOLULU, OAHU, T. H.

PARK & PARK
Engineers & Surveyors
BY: Ernest K. H. Park
Surveyor and Maker of Plan
Registered Certificate No. 503-S

34-S. Beretania Street
Honolulu, Oahu, T.H.
January 24, 1957

ERNEST K. H. PARK
REGISTERED LAND SURVEYOR
No. 503-S
HAWAII, U. S. A.

OWNERS: Shanty Andow and Harriet Andow

OWNERS' CERTIFICATE OF TITLE: 66,740

AUTHORIZED AND APPROVED BY ORDER OF THE
JUDGE OF THE LAND COURT DATED JANUARY 31, 1957.
BY ORDER OF THE COURT

Abraham N. Akana
Asst. REGISTRAR OF THE LAND COURT

Filed Jan. 30, 1957
Abraham N. Akana
Assistant Registrar

Tax Map Key 2-9-31

10" x 15" = 1.2 ft