MAP 7

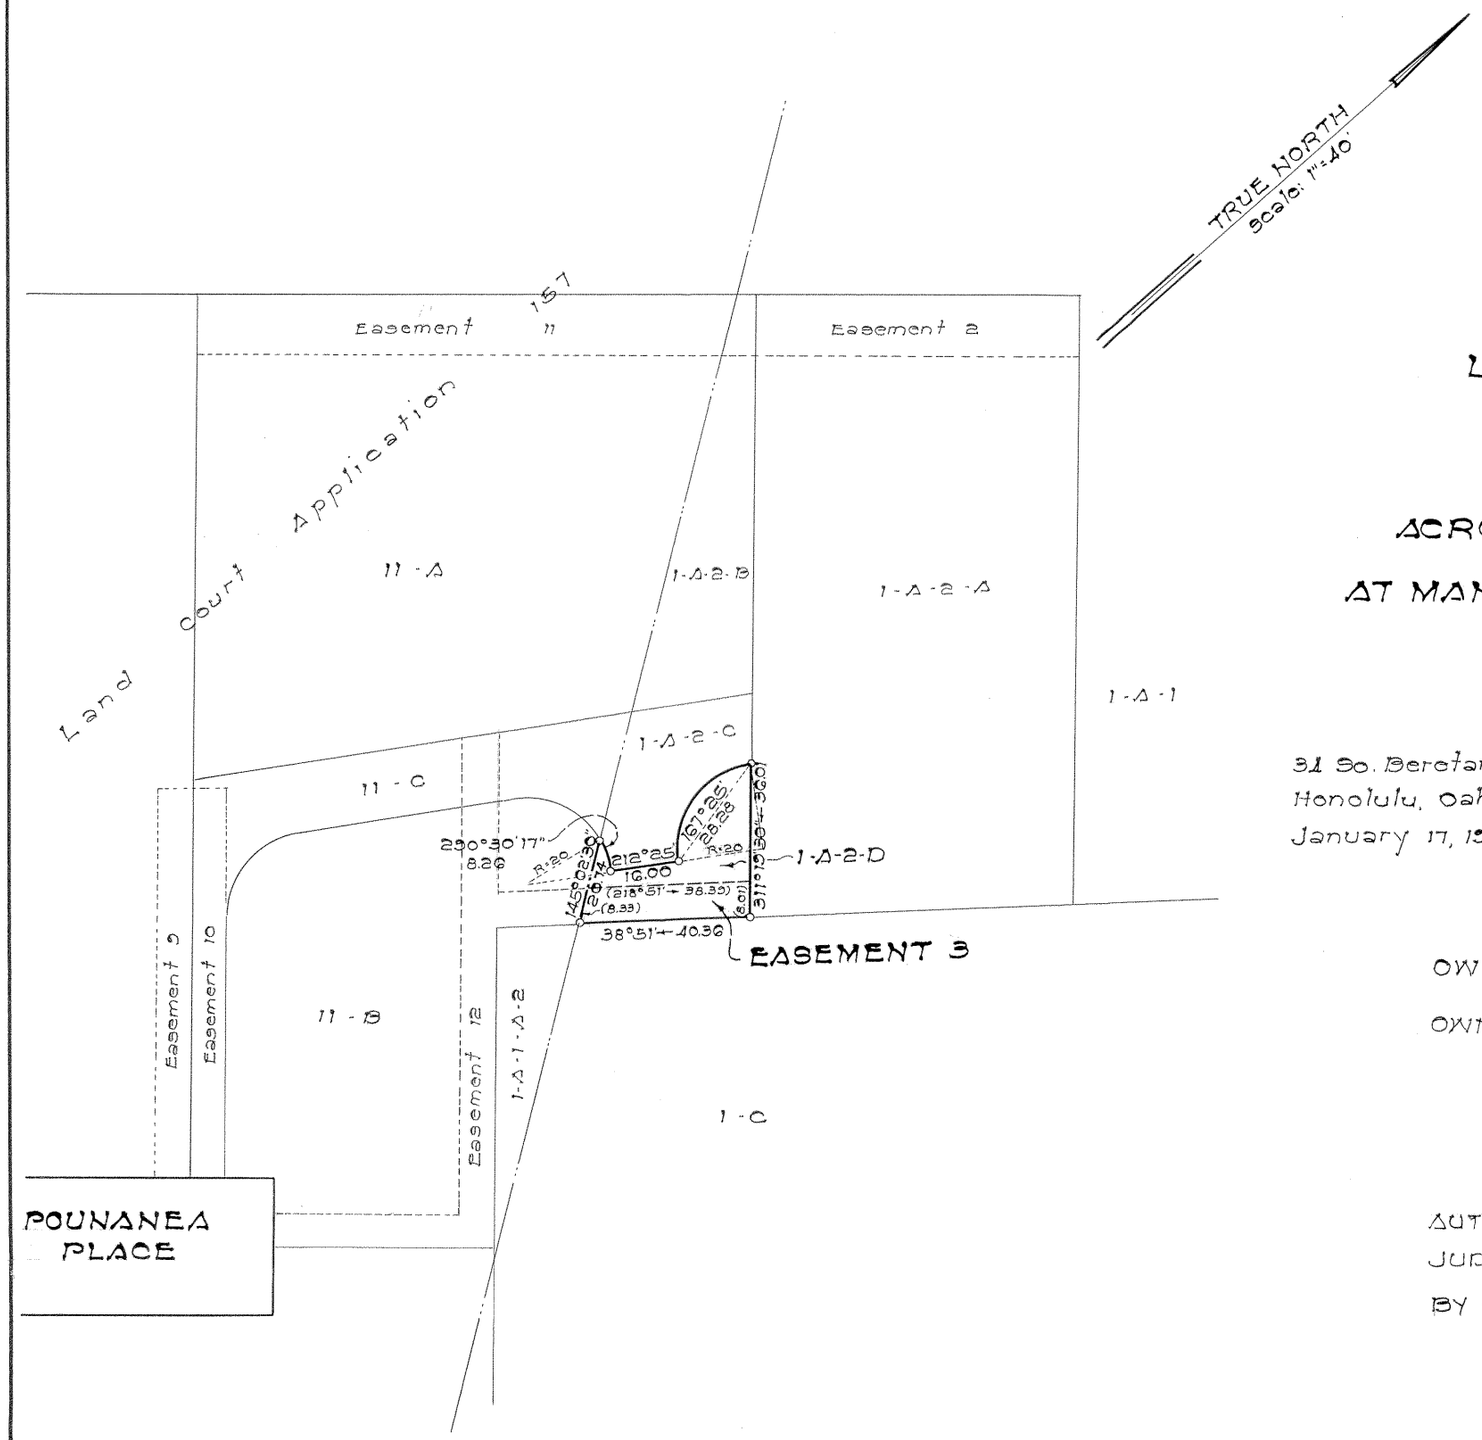

LAND COURT

TERRITORY OF HAWAII

LAND COURT APPLICATION 152

DESIGNATION OF EASEMENT 3

ACROSS LOT 1-A-2-D AS SHOWN ON MAP 6

AT MANOA VALLEY, HONOLULU, OAHU, T. H.

31 So. Beretania Street
Honolulu, Oahu, T.H.
January 17, 1958

ERNEST K. H. PARK
REGISTERED LAND SURVEYOR
No. 503-S
HAWAII, U.S.A.

PARK & PARK
Engineers & Surveyors
BY: Ernest K. H. Park
Surveyor & Maker of Plans
Registered Certificate No. 503-S

OWNER: Shanty Andow and Harriet Andow

OWNERS' CERTIFICATE OF TITLE: 66,740

AUTHORIZED AND APPROVED BY ORDER OF THE JUDGE OF THE LAND COURT DATED MARCH 7, 1958

BY ORDER OF THE COURT

Abraham W. Akana
Ast. REGISTRAR OF THE LAND COURT

Filed Mar. 6, 1958
Abraham W. Akana
Assistant Registrar

NOTE:-
Area of Easement 3 = 315 sq. ft.

Tax Map Key: 2-9-31

10" x 15" = 1.2 f