MAP 5

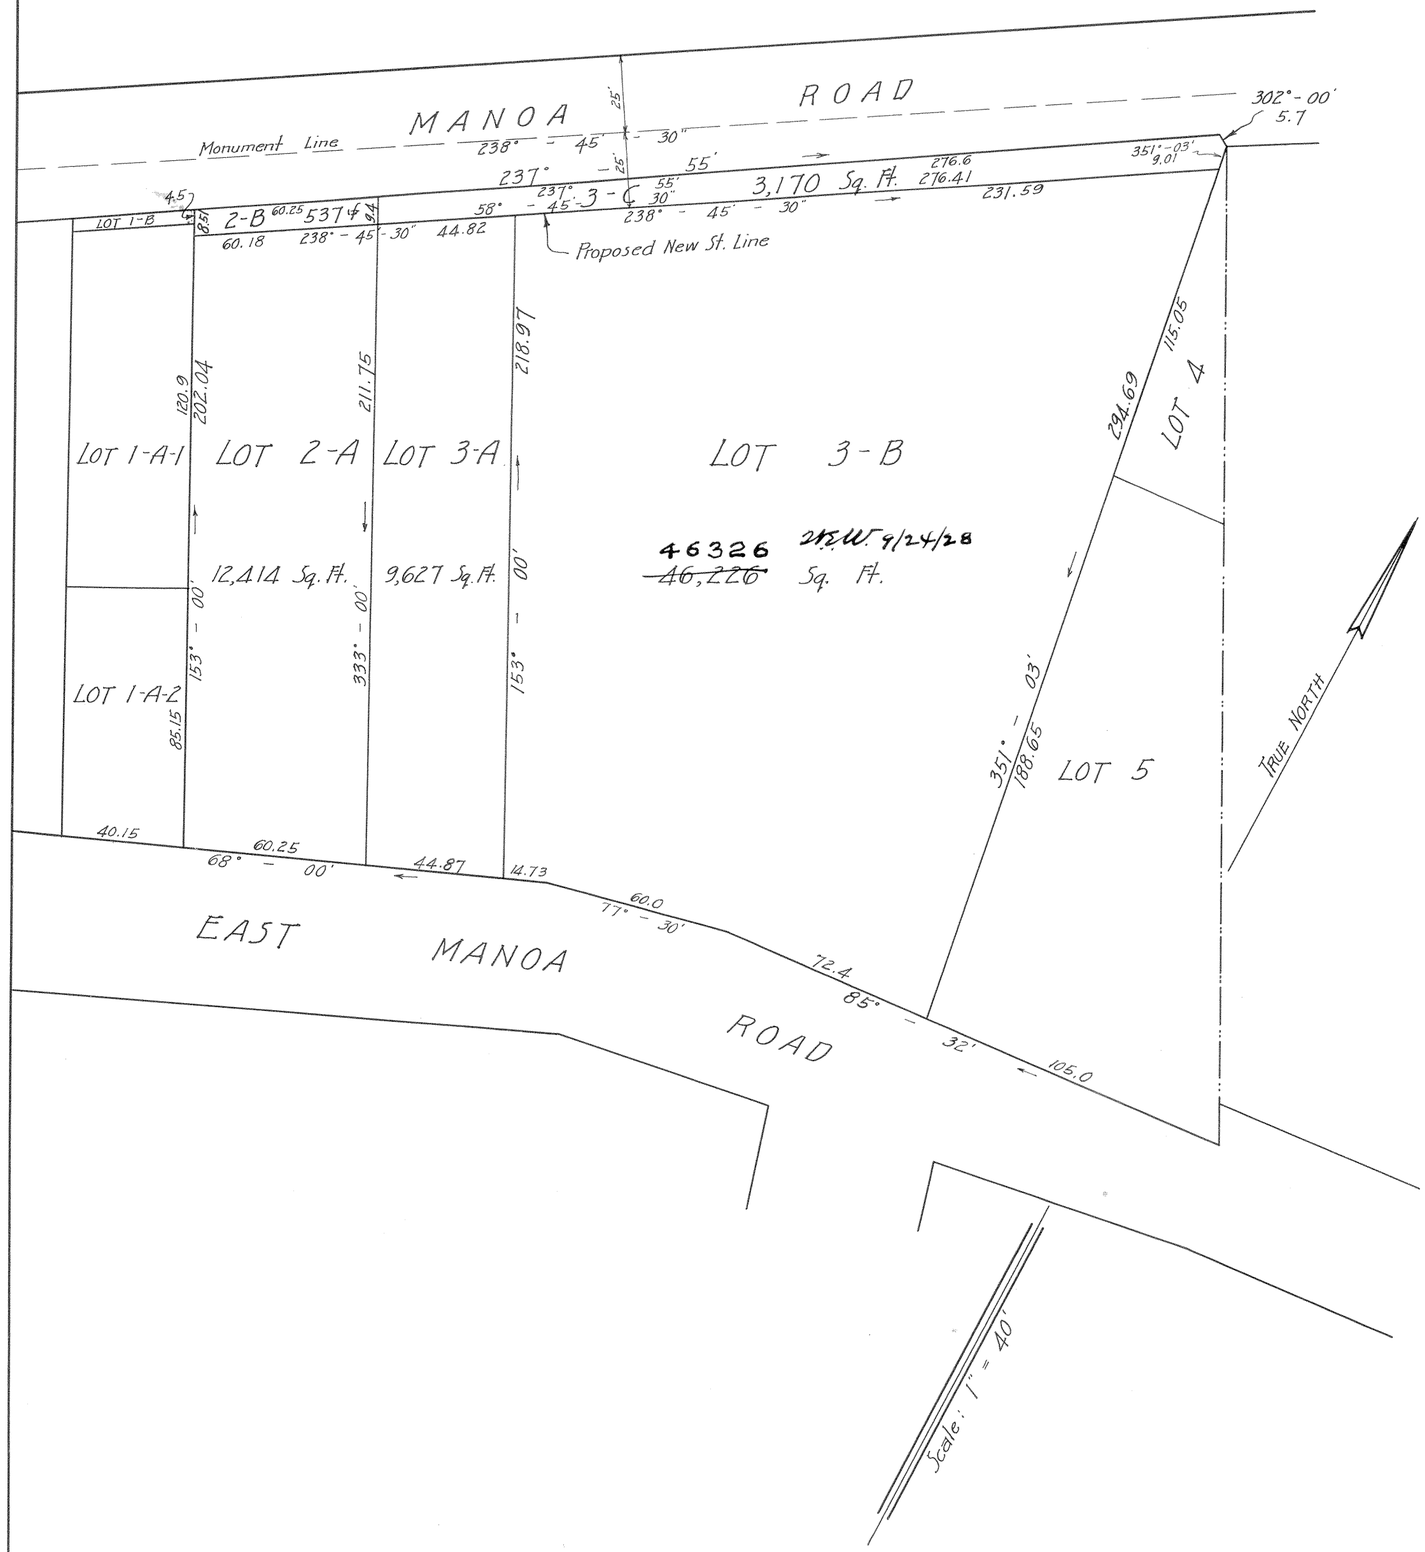

LAND COURT

TERRITORY OF HAWAII

SUBDIVISION OF LOTS 2 AND 3 OF THE SUBDIVISION OF LAND COURT APPLICATION Nº 155 INTO LOTS 2-A, 2-B, 3-A, 3-B, AND 3-C.

MANOA VALLEY, HONOLULU, OAHU, T. H.

Scale: 1 in. = 40 ft.

HONOLULU, T. H.
Sept. 14, 1928

WRIGHT, HARVEY & WRIGHT
By: Chas. Wright.
Surveyor & Maker of Plan
419 S.M. Damon Bldg.

M. E. T. Williams (owner)
by George M. Naauell
her attorney.

I hereby certify that the map hereon being a subdivision of Lots 2 and 3 of the subdivision of Land Court Application Nº 155 has been examined and verified and found to be correct.

Honolulu, T.H.
Sept. 24, 1928.

Walter E. Wall,
Surveyor, Territory of Hawaii.

APPROVED Sept. 24, 1928
L. V. Mossman
Judge of the Land Court.

Filed Sept. 20, 1928
J. H. Fisher
Registrar