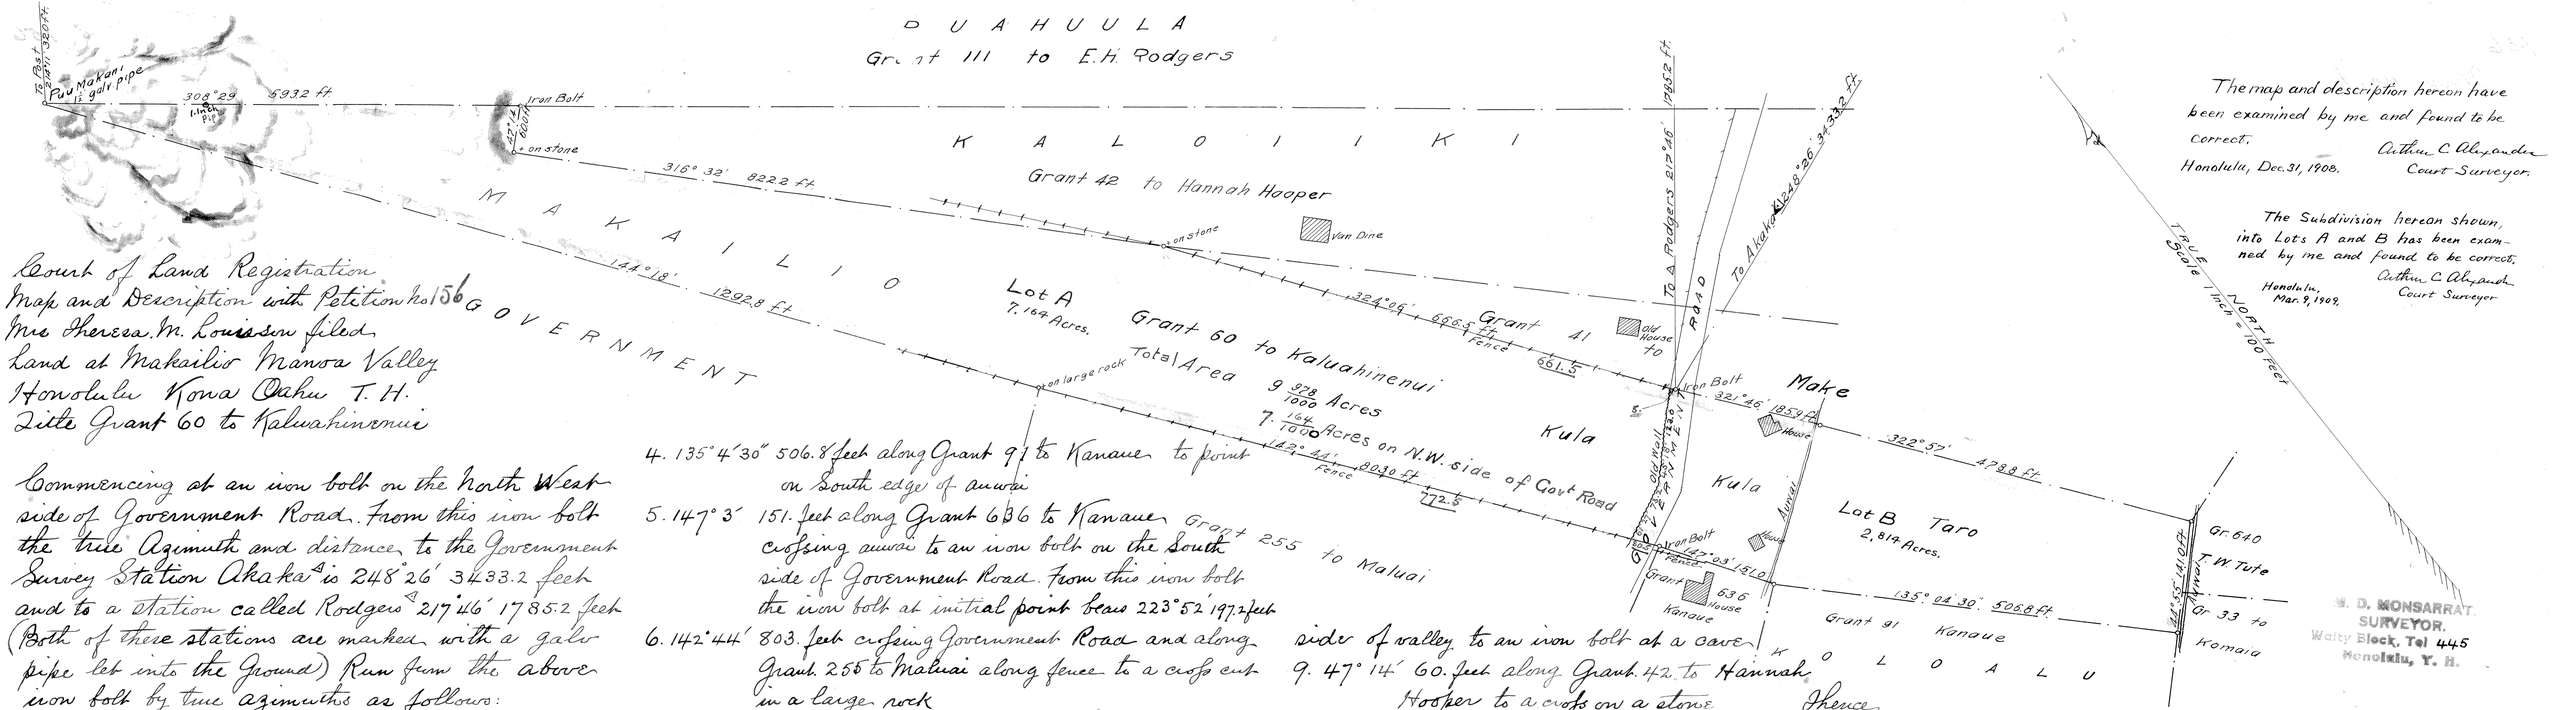

The map and description hereon have been examined by me and found to be correct.

Honolulu, Dec. 31, 1908.

Arthur C. Alexander
Court Surveyor.

The Subdivision hereon shown, into Lots A and B has been examined by me and found to be correct.

Honolulu, Mar. 9, 1909.

Arthur C. Alexander
Court Surveyor

Court of Land Registration
Map and Description with Petition No 156
Mrs Theresa M. Louisson filed
Land at Makailio Manoa Valley
Honolulu Kona Oahu T.H.
Title Grant 60 to Kaluahinenui

Commencing at an iron bolt on the North West side of Government Road. From this iron bolt the true Azimuth and distance to the Government Survey Station Akaka △ is 248°26' 3433.2 feet and to a station called Rodgers △ 217°46' 1785.2 feet (Both of these stations are marked with a galv pipe let into the Ground) Run from the above iron bolt by true azimuths as follows:

1. 321°46' 185.9 feet along Grant 41 to Make crossing Government Road and auwai to a point on South edge of auwai at taro land
2. 322°57' 478.8 feet along same to a point on the North edge of an auwai
3. 44°55' 141. feet along Grant 640 to T.W. Tute and Grant 33 to Komaia along auwai Thence
4. 135°4'30" 506.8 feet along Grant 91 to Kanaue to point on South edge of auwai
5. 147°3' 151. feet along Grant 636 to Kanaue crossing auwai to an iron bolt on the South side of Government Road. From this iron bolt the iron bolt at initial point bears 223°52' 197.2 feet
6. 142°44' 803. feet crossing Government Road and along Grant 255 to Maluai along fence to a cross cut in a large rock
7. 144°18' 1292.8 feet along Government Land up side of valley to a 1½ inch galv pipe set in the ground at hill called Puu Makani From this galv pipe a 4×4 inch red wood post on a hill to the North bears 214°11' 320. feet
8. 308°29' 593.2 feet along Grant 111 to E.H. Rodgers (at 195.8 feet passing over a 1. inch galv pipe) down side of valley to an iron bolt at a cave
9. 47°14' 60. feet along Grant 42 to Hannah Hooper to a cross on a stone Thence
10. 316°32' 822.2 feet along same to a cross cut in a flat stone at fence Thence
11. 324°6' 666.5 feet along Grant 41 to Make along fence to initial point

Area. 9.978 Acres

Kula Land 7.992 Acres
Taro Land 1.986 "
Total 9.978 Acres

No 156

Court
FILED
DEC 14 1908
10 o'clock 20 min. A.M.

Honolulu Nov. 16. 1908.

M. D. MONSARRAT
SURVEYOR.
Waity Block, Tel 445
Honolulu, T. H.

Theresa K. Louisson

M. D. Monsarrat
Surveyor