MAP 2 S 9AM

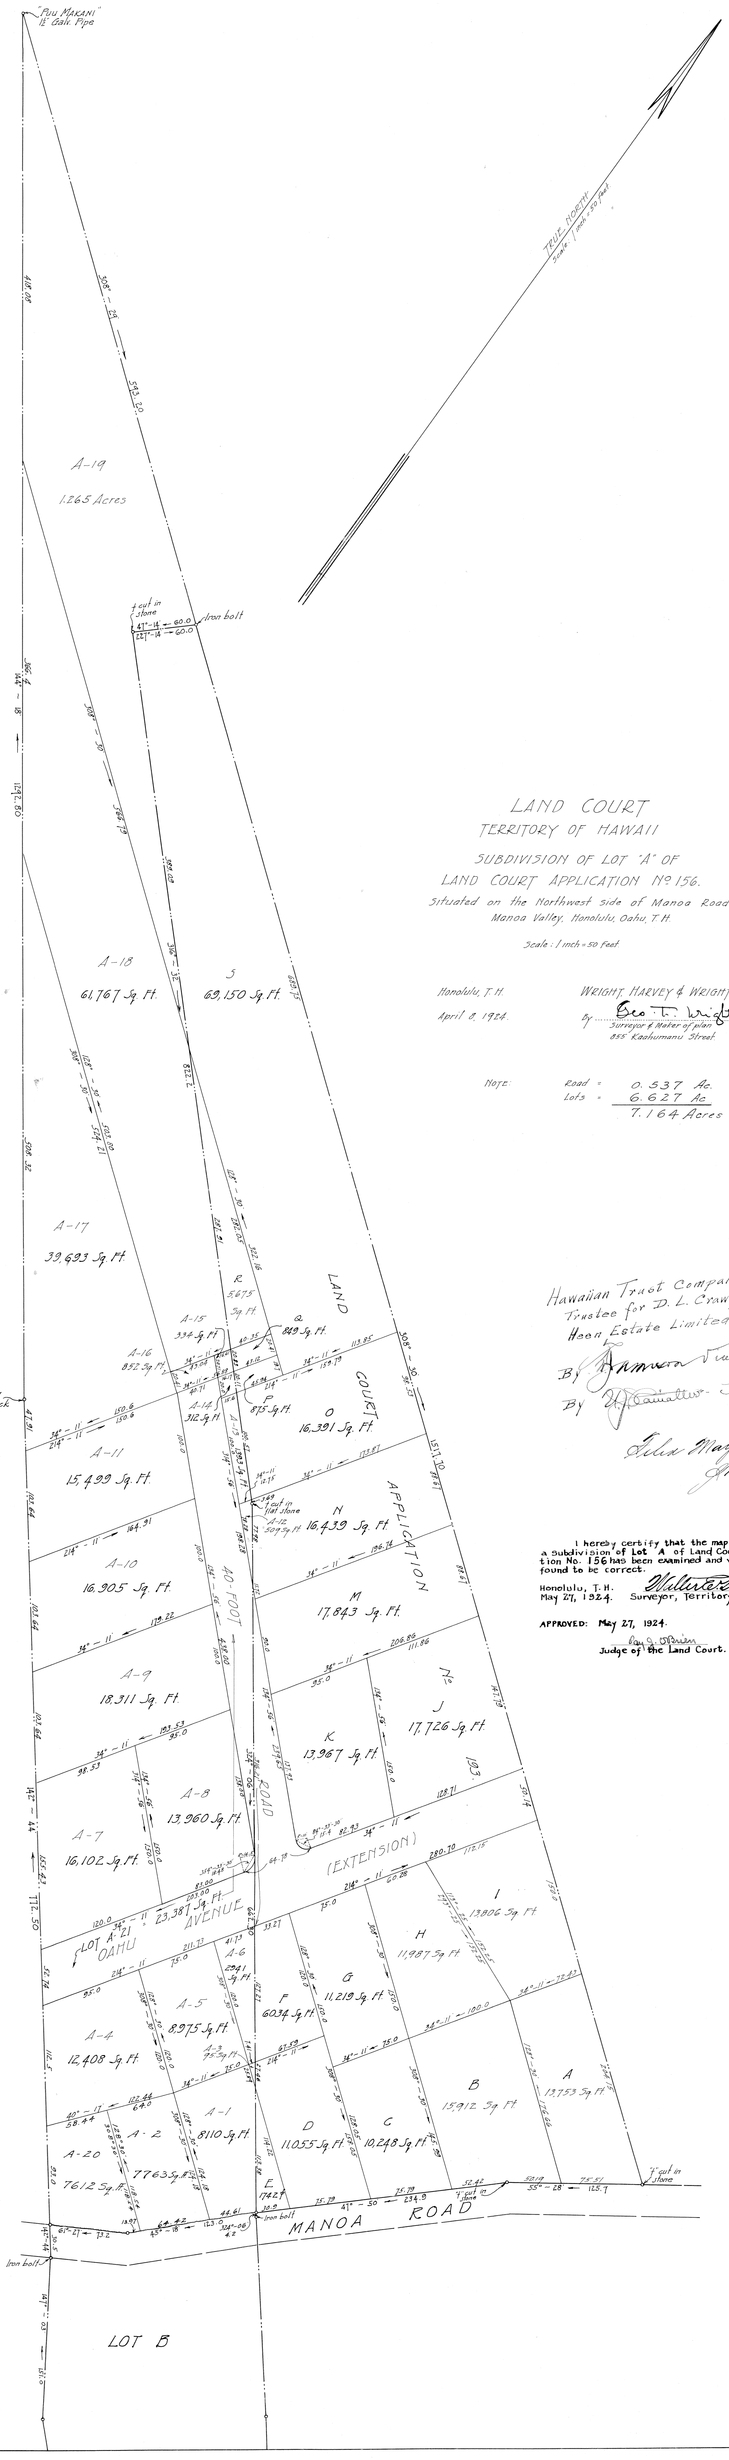

LAND COURT
TERRITORY OF HAWAII

SUBDIVISION OF LOT "A" OF
LAND COURT APPLICATION No. 156.
Situated on the Northwest side of Manoa Road.
Manoa Valley, Honolulu, Oahu, T.H.

Scale: 1 inch = 50 feet

Honolulu, T.H.
April 8, 1924.

WRIGHT, HARVEY & WRIGHT,
By Geo. T. Wright.
Surveyor & Maker of plan
855 Kaahumanu Street.

Note:

Road	=	0.537 Ac.
Lots	=	6.627 Ac.
		7.164 Acres

Hawaiian Trust Company Limited
Trustee for D. L. Crawford and owners
Heen Estate Limited
By [signature] Vice President
By [signature] Treasurer

Filed May 9th 1924
[signature]
Registrar

I hereby certify that the map hereon being a Subdivision of Lot A of Land Court Application No. 156 has been examined and verified and found to be correct.

Honolulu, T.H.
May 27, 1924.

Walter E. Wall
Surveyor, Territory of Hawaii.

APPROVED: May 27, 1924.

[signature]
Judge of the Land Court.

MAP 3 S 9AM