MAP 3

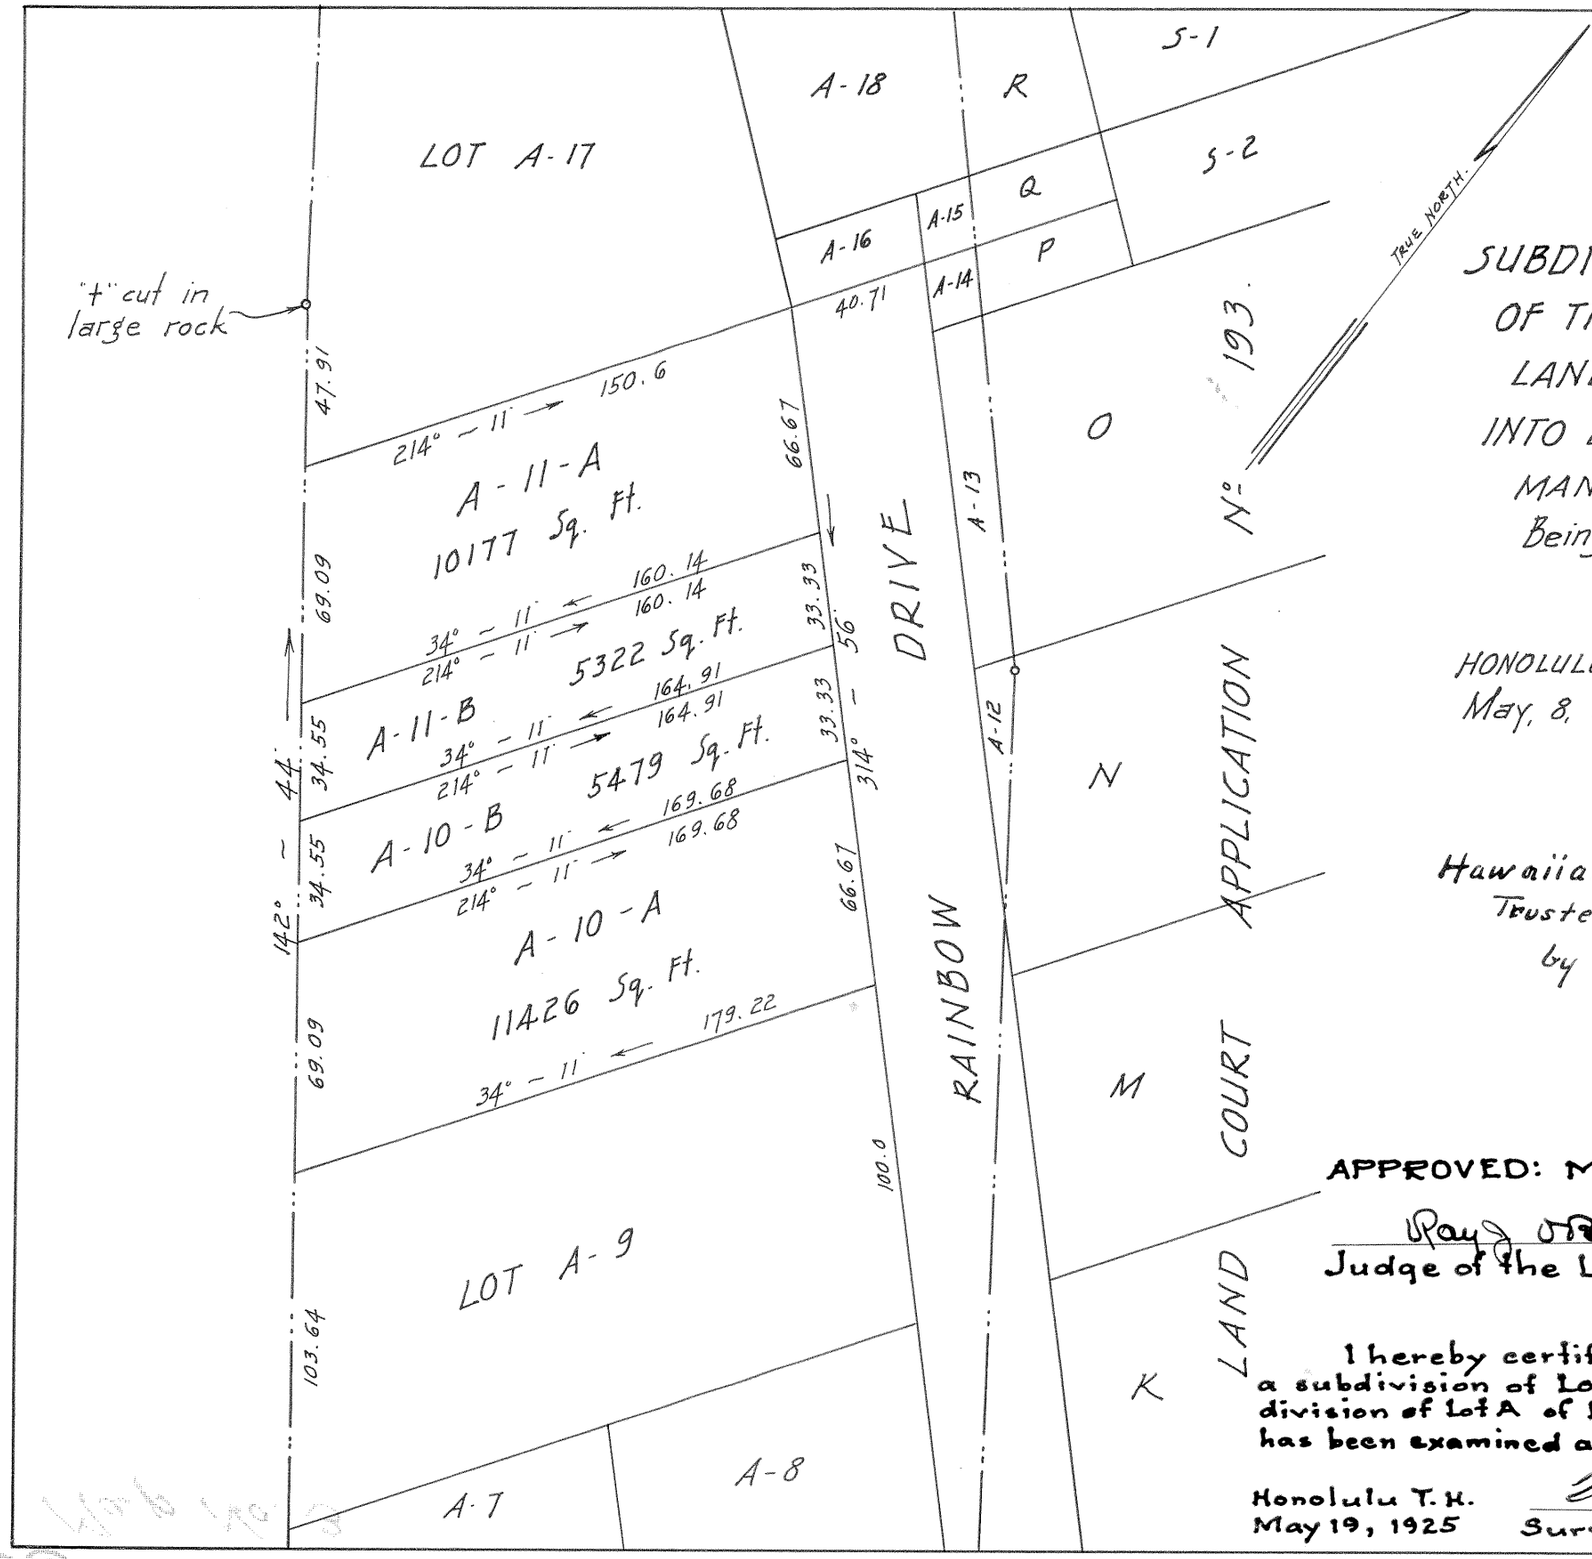

LAND COURT
TERRITORY OF HAWAII.

SUBDIVISION OF LOTS A-10 AND A-11 OF THE SUBDIVISION OF LOT A OF LAND COURT APPLICATION No. 156 INTO LOTS A-10-A, A-10-B, A-11-A & A-11-B. MANOA VALLEY, HONOLULU, OAHU, T.H. Being a portion of the WAIOLI TRACT.

Scale: 1 in. = 50 ft.

HONOLULU, T.H.
May, 8, 1925.

WRIGHT, HARVEY & WRIGHT,
By: Geo. F. Wright,
SURVEYOR & MAKER OF PLAN.
855 KAAHUMANU ST.

Hawaiian Trust Company Limited
Trustee for H.L. Crawford and Heen Estate Limited
by Frear Prosser Anderson & Marx
its attorneys. Petitioner

Filed May 13 1925
J. W. Fisher
Registrar

APPROVED: May 19, 1925
Ray J. O'Brien
Judge of the Land Court.

I hereby certify that the map hereon being a subdivision of Lots A-10 and A-11 of the subdivision of Lot A of Land Court Application No. 156 has been examined and verified and found to be correct

Honolulu T.H.
May 19, 1925

Walter E. Wall,
Surveyor, Territory of Hawaii.