MAP 7

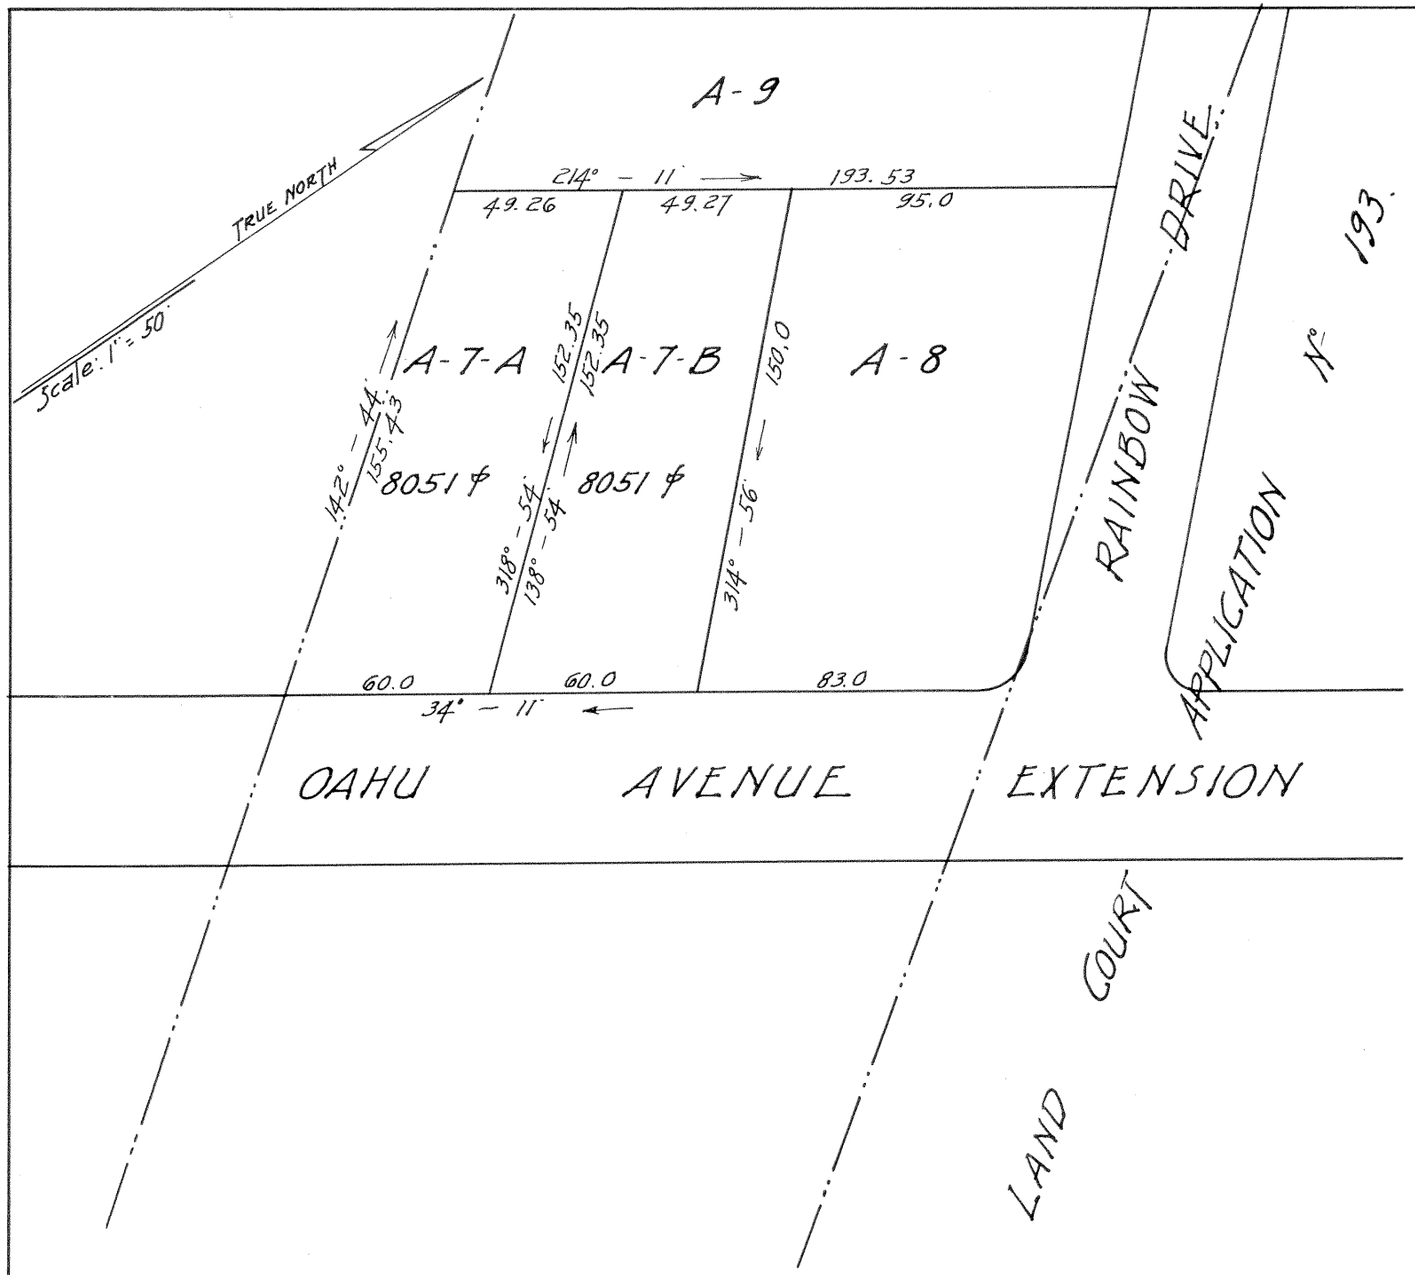

LAND COURT
TERRITORY OF HAWAII

SUBDIVISION OF LOT A-7 OF THE SUBDIVISION OF LOT A OF LAND COURT APPLICATION No. 156 INTO LOTS A-7-A AND A-7-B.
MANOA VALLEY - HONOLULU - OAHU - T.H.
Being a portion of the WAIOLI TRACT.

Scale: 1 in. = 50 ft.

Honolulu, T.H
Oct. 8. 1925

WRIGHT, HARVEY & WRIGHT,
By: Geo. F. Wright.
Surveyor & Maker of Plan,
419 Damon Building.

Mark Garrett Johnston
Mary Warner Johnston

Filed October 23, 1925
J. H. Fisher
Registrar

I hereby certify that the map hereon being a subdivision of Lot A-7 of the subdivision of Lot A of Land Court Application No.156, has been examined and verified and found to be correct.

Honlulu. T. H.
November 3, 1925

Walter E. Wall,
Surveyor, Territory of Hawaii.

APPROVED: November 3, 1925.
Jas. J. Brown
Judge of the Land Court.