157

MAP 7

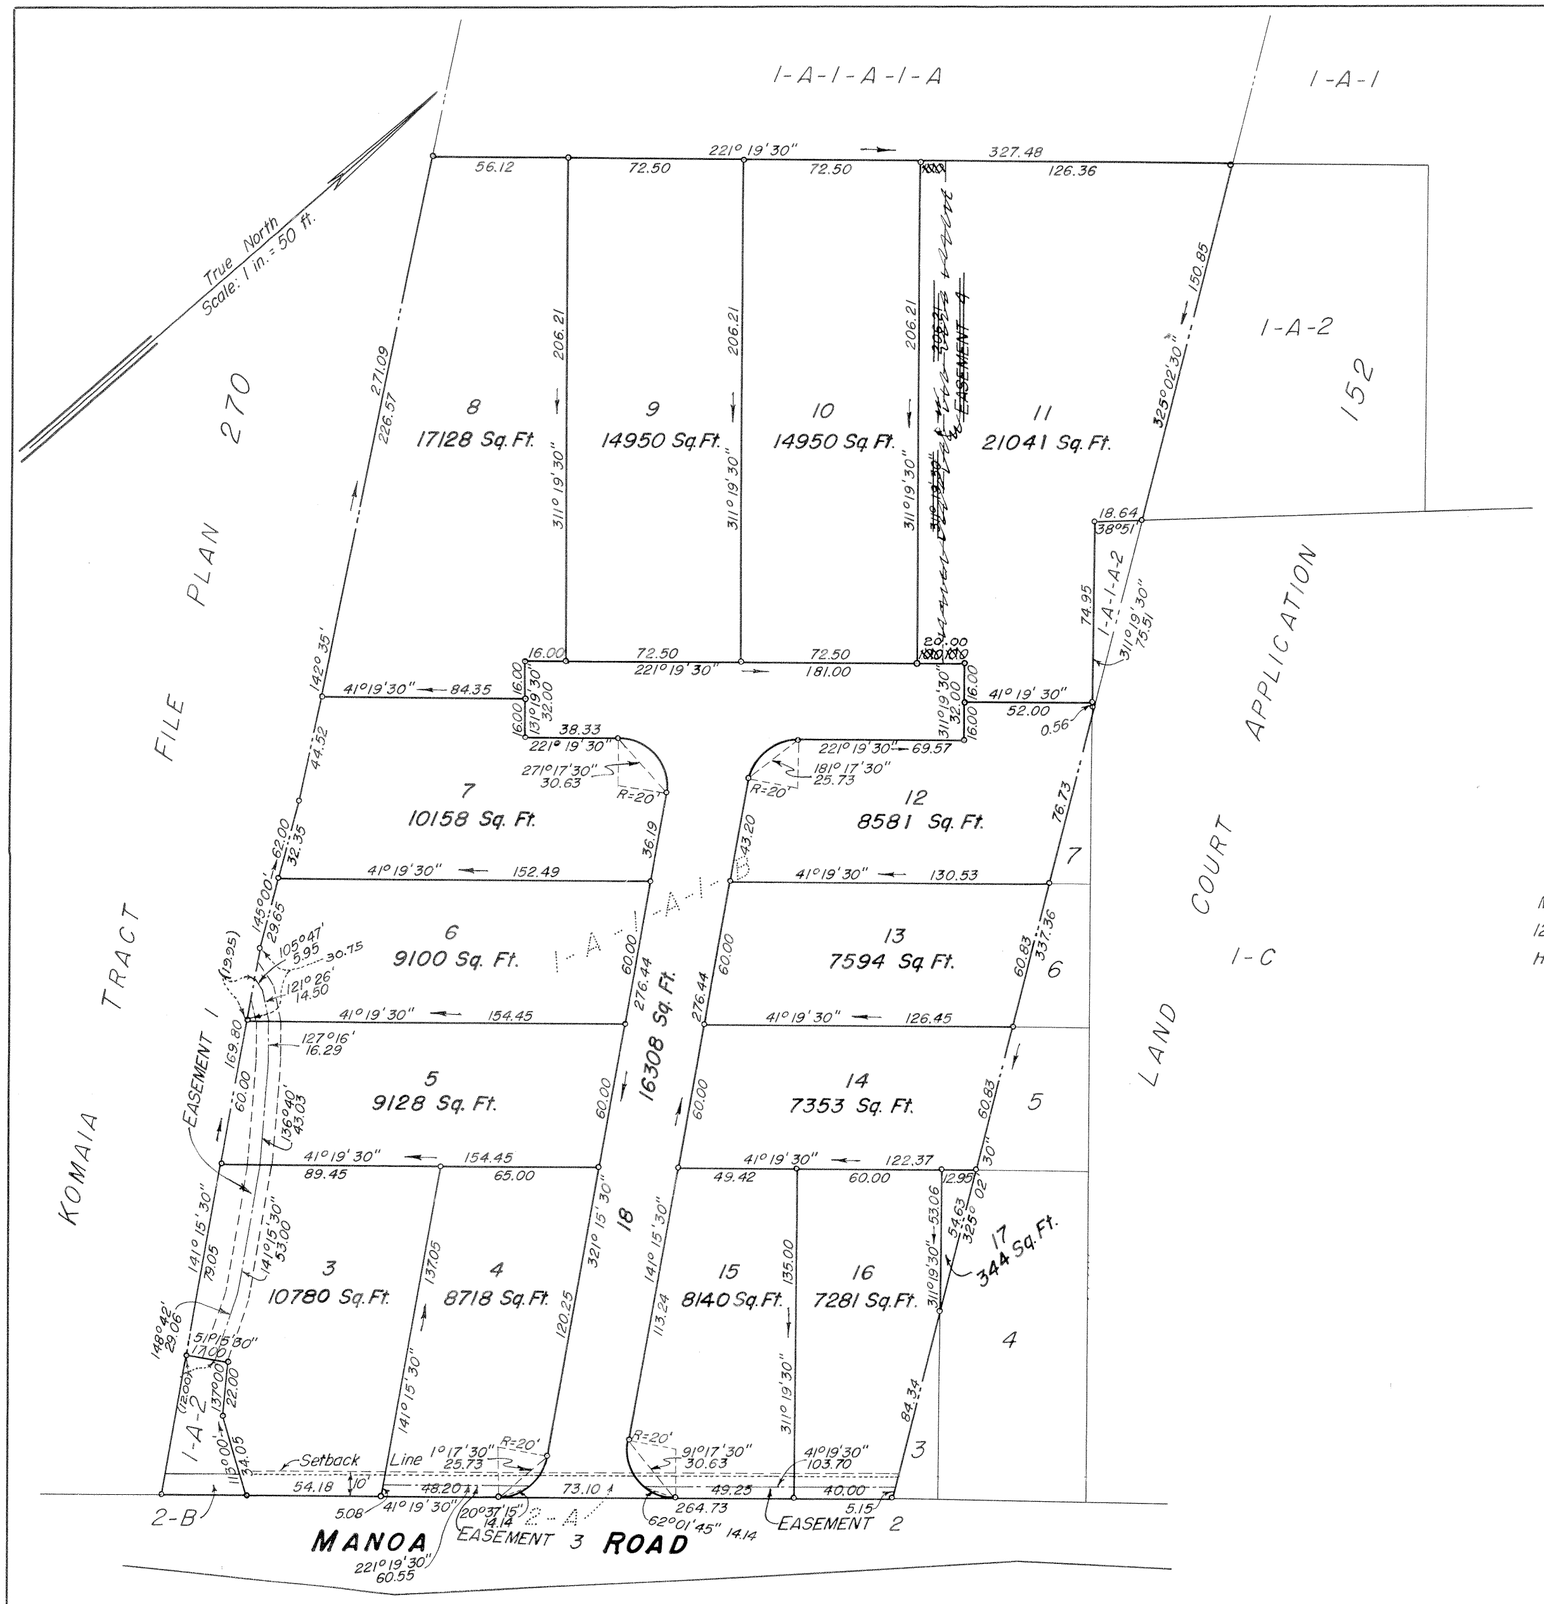

Area of Easements: 1 = 1618 Sq. Ft.
2 = 1028 Sq. Ft.
3 = 596 Sq. Ft.
~~4 = 2068 Sq. Ft.~~

LAND COURT

TERRITORY OF HAWAII

LAND COURT APPLICATION 157

CONSOLIDATION OF LOTS 1-A-1-A-1-B AND 2-A
AS SHOWN ON MAPS 6 AND 3
AND RESUBDIVISION OF SAID CONSOLIDATION
INTO LOTS 3 TO 18 INCLUSIVE
AND DESIGNATION OF EASEMENT 1
OVER AND ACROSS LOTS 3, 5 AND 6,
EASEMENT 2 OVER AND ACROSS LOTS 15 AND 16,
EASEMENT 3 OVER AND ACROSS LOT 4
~~EASEMENT 4 OVER AND ACROSS LOT 11~~

MANOA VALLEY, (KAAIPU) HONOLULU, OAHU, T. H.

March 15, 1955
12 N. King St.
Honolulu, T. H.

SUEMATSU TAKEMOTO
REGISTERED LAND SURVEYOR
No 182
HAWAII, U.S.A.

Suematsu Takemoto
Registered Land Surveyor 182
Land Court Surveyor 35

OWNERS: WILLIAM HIN CHEE YOUNG AND VIOLET CHOY YOUNG
GENJIRO JINBO AND NATSU JINBO

OWNERS' CERTIFICATE OF TITLE: 60330

Easement 4 shown hereon deleted by Order of the Judge of the Land Court dated May 11, 1955.
Honolulu, T.H.
May 11, 1955.
James M. Dunn
Surveyor, Territory of Hawaii.

AUTHORIZED AND APPROVED BY ORDER OF THE JUDGE
OF THE LAND COURT DATED MARCH 30, 1955
BY ORDER OF THE COURT.
Asst. REGISTRAR OF THE LAND COURT

Filed Mar. 25, 1955
Abraham W. Akana
Assistant Registrar

TAX MAP KEY: 2-9-31:

15" x 21" = 2.2 SQ. FT.