157

MAP 8

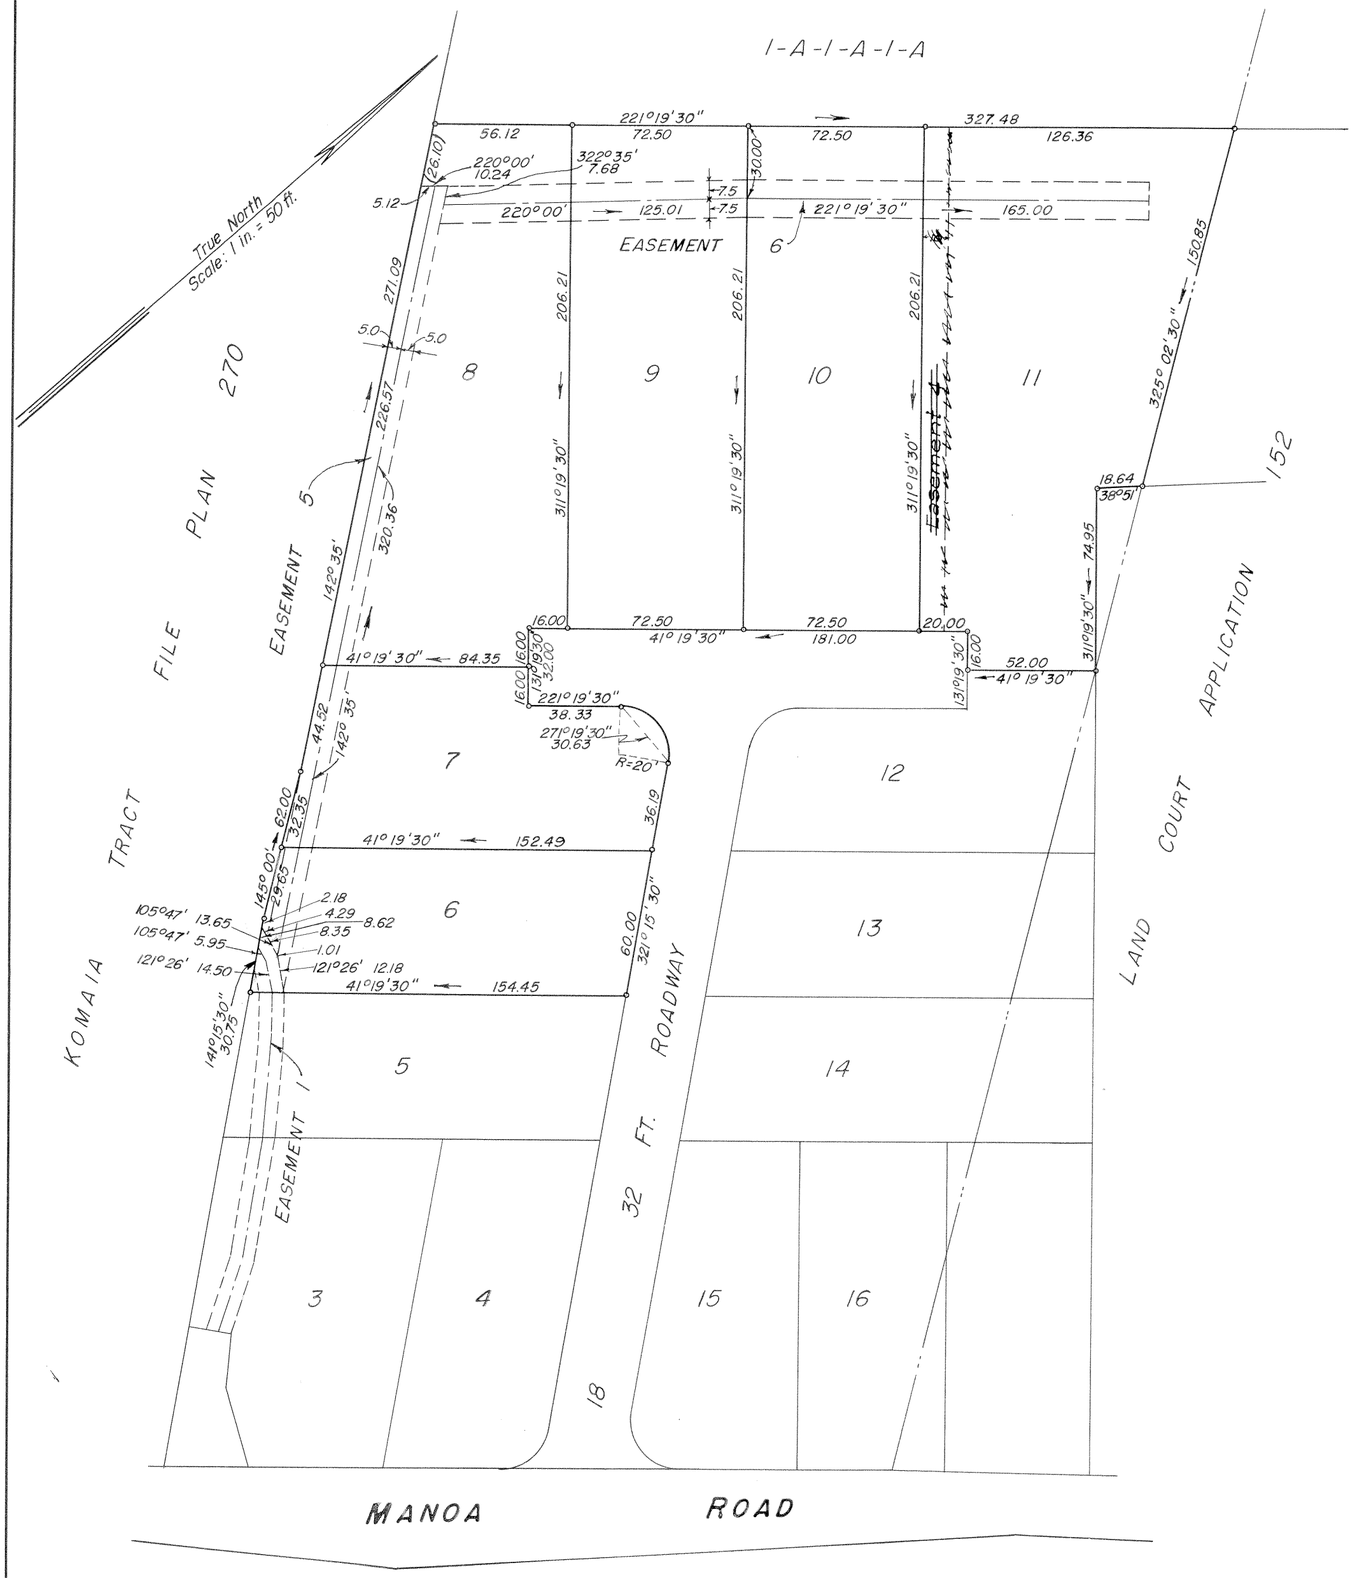

Area of Easements: 5 = 3213 Sq. Ft.
6 = 4350 Sq. Ft.

LAND COURT

TERRITORY OF HAWAII

LAND COURT APPLICATION 157

DESIGNATION OF EASEMENT 5
OVER AND ACROSS LOTS 6, 7 AND 8
AND EASEMENT 6 OVER AND ACROSS
LOTS 8, 9, 10 AND 11
AS SHOWN ON MAP 7

MANOA VALLEY, (KAAIPU) HONOLULU, OAHU, T. H.

April 29, 1955
12 N. King St.
Honolulu, T. H.

SUEMATSU TAKEMOTO
REGISTERED LAND SURVEYOR
No. 182
HAWAII U.S.A.

Suematsu Takemoto
Registered Land Surveyor 182
Land Court Surveyor 35

OWNERS: WILLIAM HIN CHEE YOUNG AND VIOLET CHOY YOUNG
GENJIRO JINBO AND NATSU JINBO

OWNERS' CERTIFICATE OF TITLE: 60330

Easement 4 shown hereon deleted by Order of the Judge of the Land Court dated May 11, 1955.
Honolulu, T.H.
May 11, 1955.
James M. Dunn
Surveyor, Territory of Hawaii

AUTHORIZED AND APPROVED BY ORDER OF THE JUDGE
OF THE LAND COURT DATED MAY 5, 1955
BY ORDER OF THE COURT
Abraham Wakana
Asst REGISTRAR OF THE LAND COURT

Filed May 4, 1955
Abraham Wakana
Assistant Registrar

TAX MAP KEY: 2-9-31: