157

MAP 9

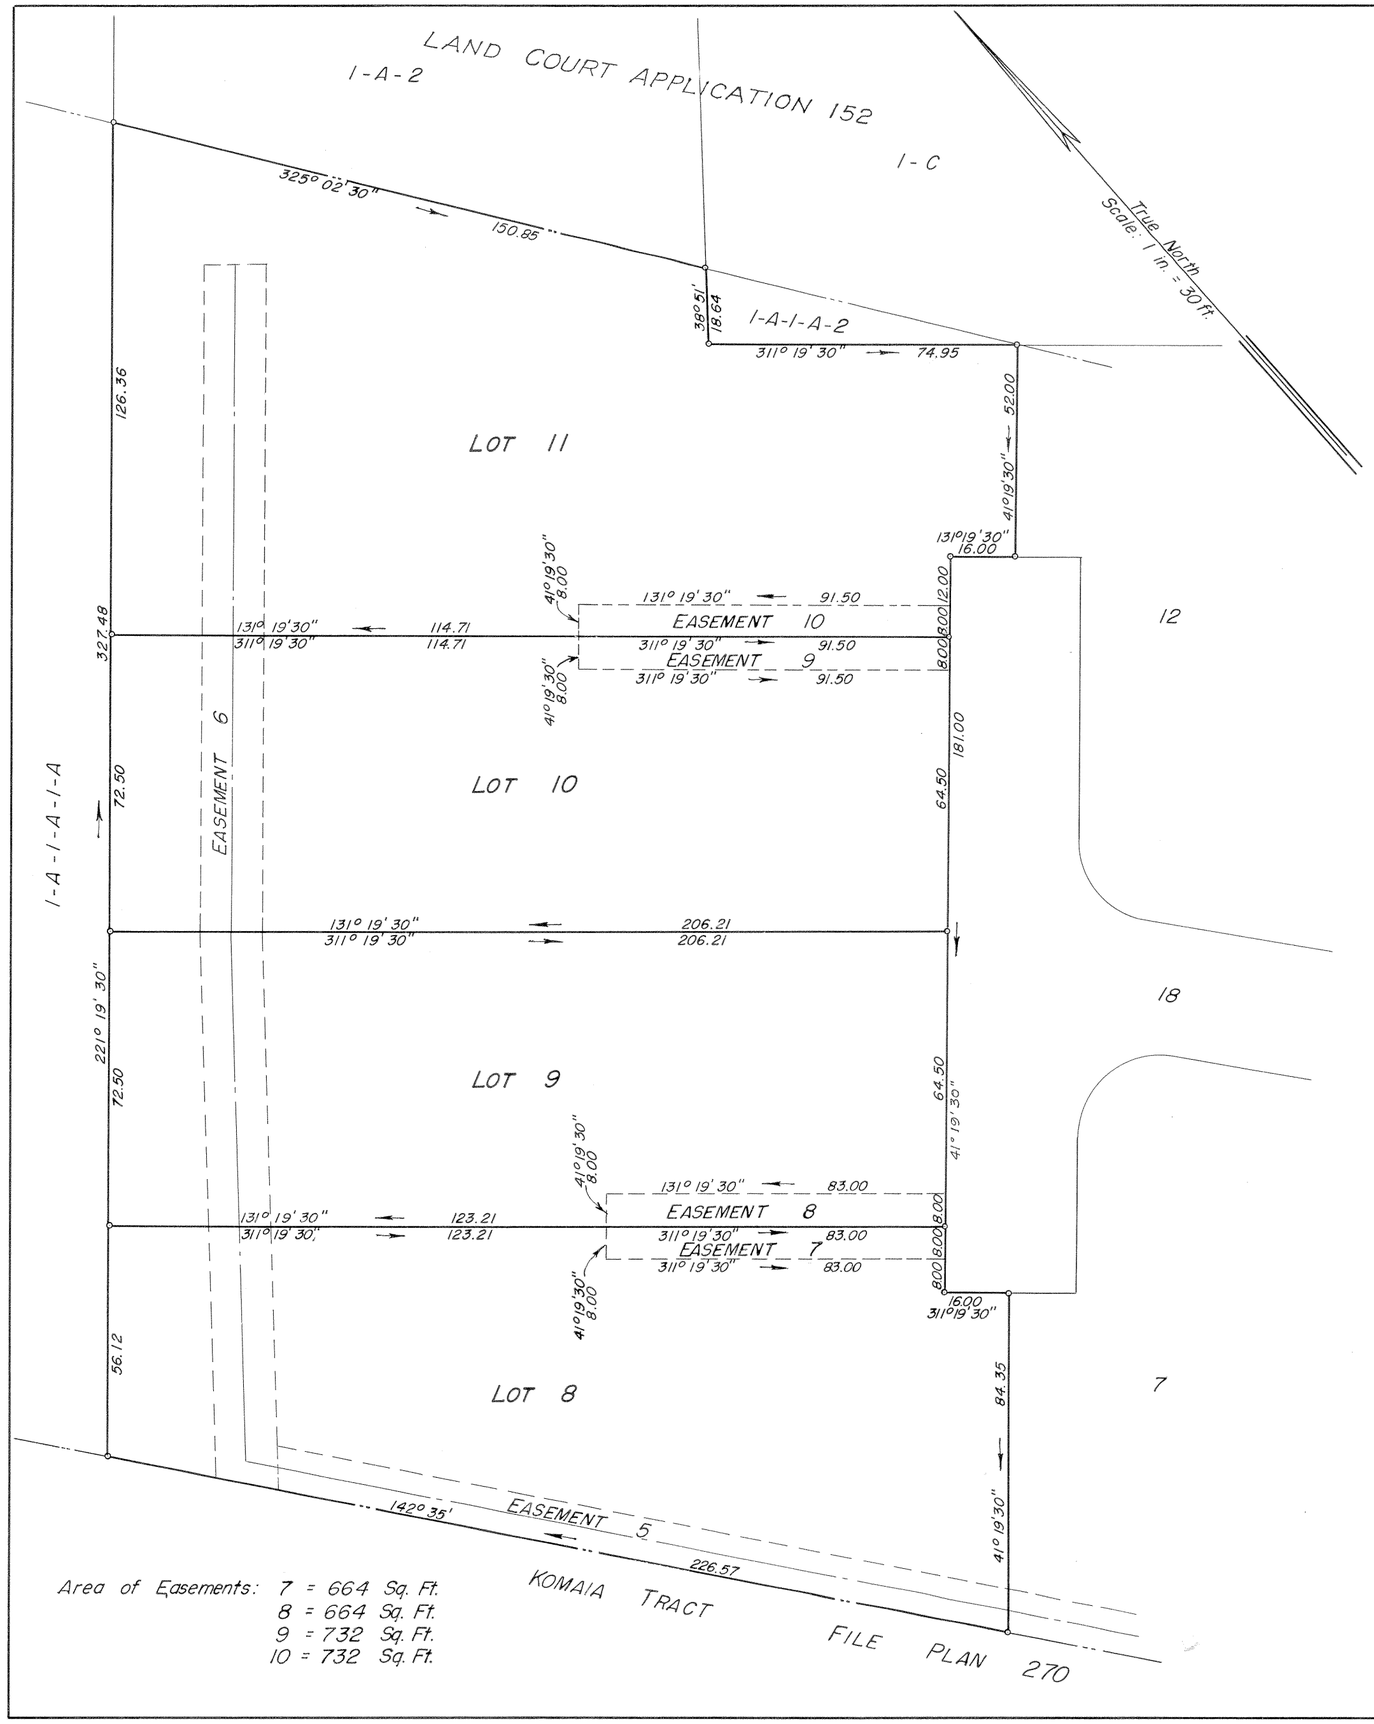

Area of Easements: 7 = 664 Sq. Ft.
8 = 664 Sq. Ft.
9 = 732 Sq. Ft.
10 = 732 Sq. Ft.

LAND COURT

TERRITORY OF HAWAII

LAND COURT APPLICATION 157

DESIGNATION OF EASEMENTS 7, 8, 9, AND 10
OVER LOTS 8, 9, 10, AND 11 RESPECTIVELY
AS SHOWN ON MAP 7

MANOA VALLEY, (KAAIPU) HONOLULU, OAHU, T. H.

August 12, 1955
12 N. King St.
Honolulu, T. H.

SUEMATSU TAKEMOTO
REGISTERED LAND SURVEYOR
No. 182
HAWAII, U.S.A.

Suematsu Takemoto
Registered Land Surveyor 182
Land Court Surveyor 35

LOT 11
OWNERS: ALLEN CHINN SOONG, EILEEN CHOY SOONG,
HERBERT AH BOW CHANG AND RACHEL SOONG CHANG
OWNERS' CERTIFICATE OF TITLE: 61012

LOTS 9 and 10
OWNERS: WILLIAM HIN CHEE YOUNG AND VIOLET CHOY YOUNG
GENJIRO JINBO AND NATSU JINBO
OWNERS' CERTIFICATE OF TITLE: 60330

LOT 8
OWNER: ALICE KOON LIN CHUN LUM
OWNER'S CERTIFICATE OF TITLE: 61984

AUTHORIZED AND APPROVED BY ORDER OF THE JUDGE
OF THE LAND COURT DATED AUGUST 23, 1955.
BY ORDER OF THE COURT

P. Mulholland
REGISTRAR OF THE LAND COURT

Filed Aug. 18, 1955
Abraham W. Akana
Assistant Registrar

TAX MAP KEY: 2-9-31:

2.198