MAP 12

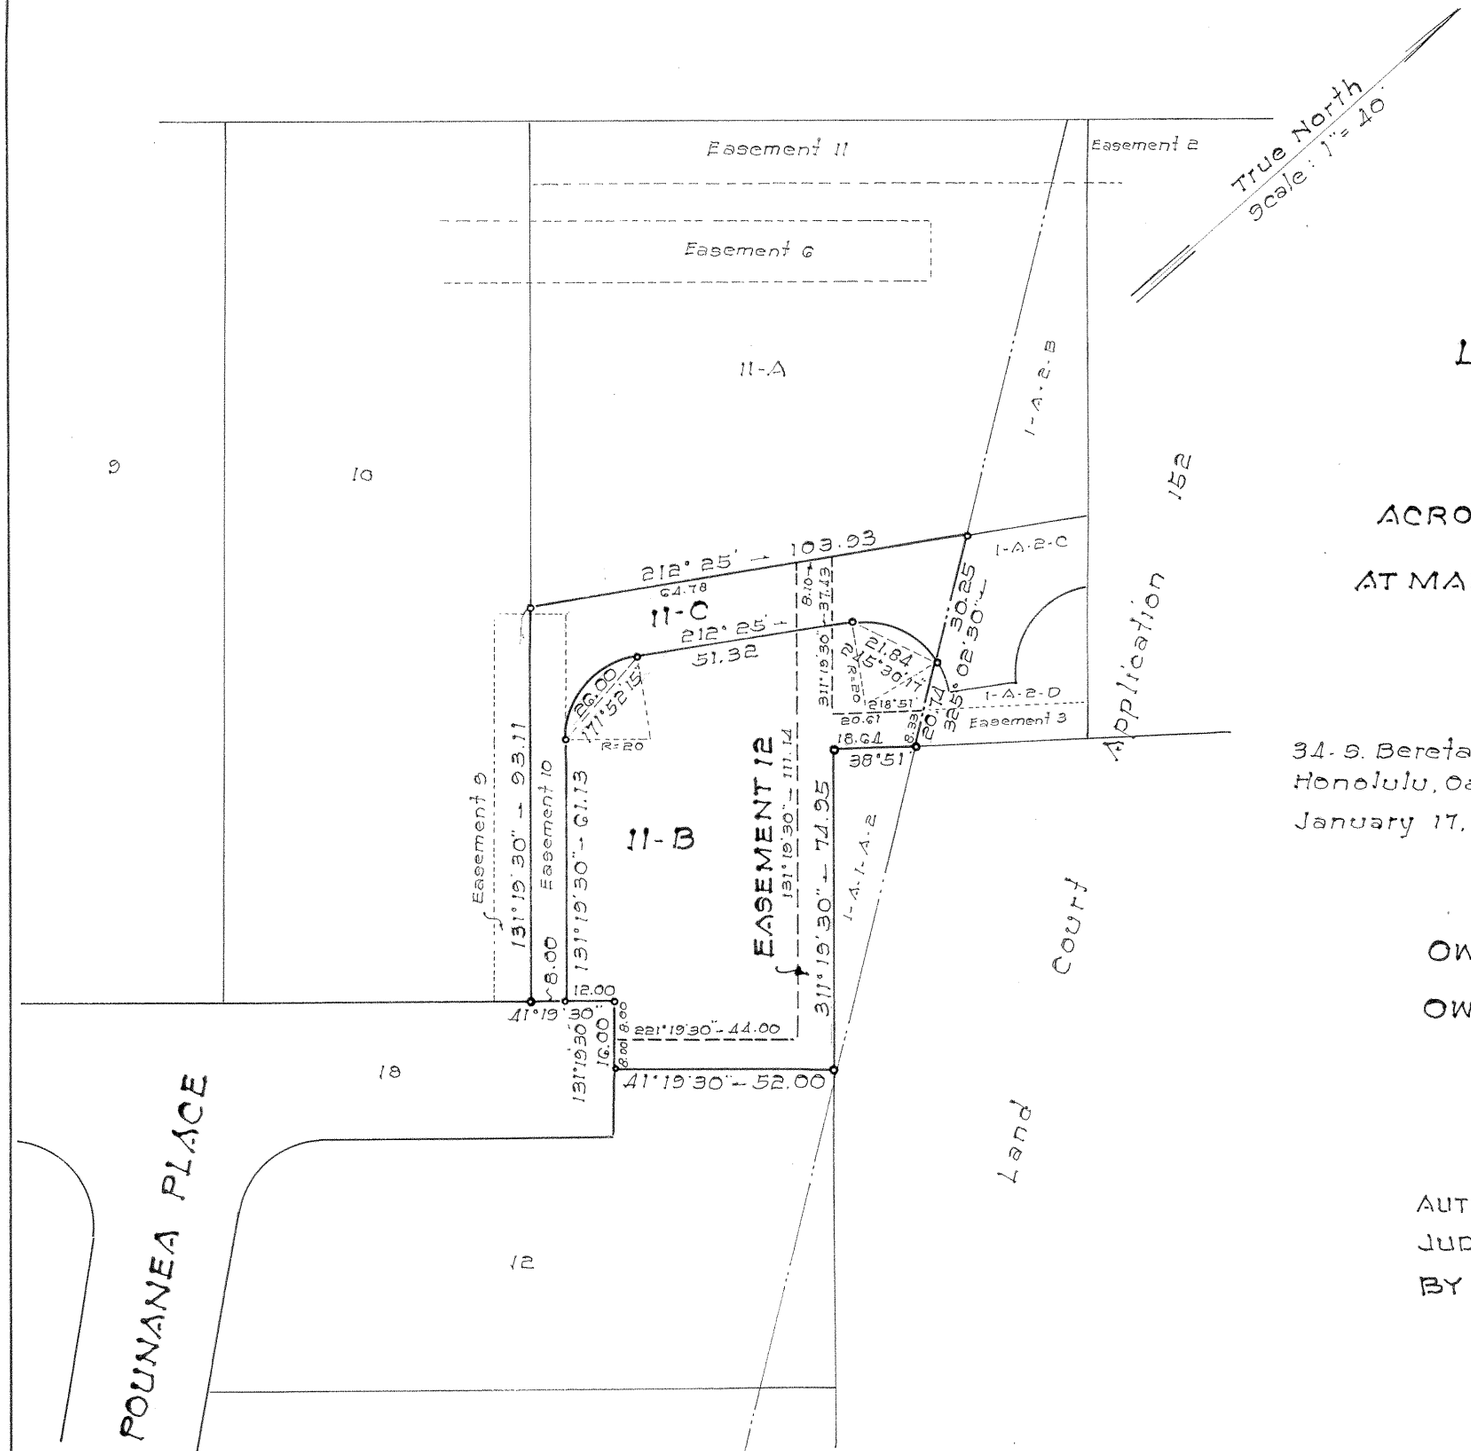

NOTE:
Area of Easement 12 = 1467 Sq. Ft.

LAND COURT

TERRITORY OF HAWAII

LAND COURT APPLICATION 157

DESIGNATION OF EASEMENT 12

ACROSS LOTS 11-B AND 11-C, AS SHOWN ON MAP 11

AT MANOA VALLEY, HONOLULU, OAHU, T. H.

34-S. Beretania Street
Honolulu, Oahu, T.H.
January 17, 1958

ERNEST K. H. PARK
REGISTERED LAND SURVEYOR
No. 503-S
HAWAII, U.S.A.

PARK & PARK
Engineers & Surveyors
BY: Ernest K. H. Park
Surveyor and Maker of Plan
Registered certificate No. 503-S

OWNERS: Shanty Andow and Harriet Andow

OWNERS' CERTIFICATE OF TITLE: 66,740

AUTHORIZED AND APPROVED BY ORDER OF THE
JUDGE OF THE LAND COURT DATED MARCH 7, 1958
BY ORDER OF THE COURT

Abraham Akaka
Asst. REGISTRAR OF THE LAND COURT

Filed Mar. 6, 1958
Abraham K. Akaka
Assistant Registrar

Tax Map Key: 2-9-31

10" x 15" = 1.2 ft