MAP 13

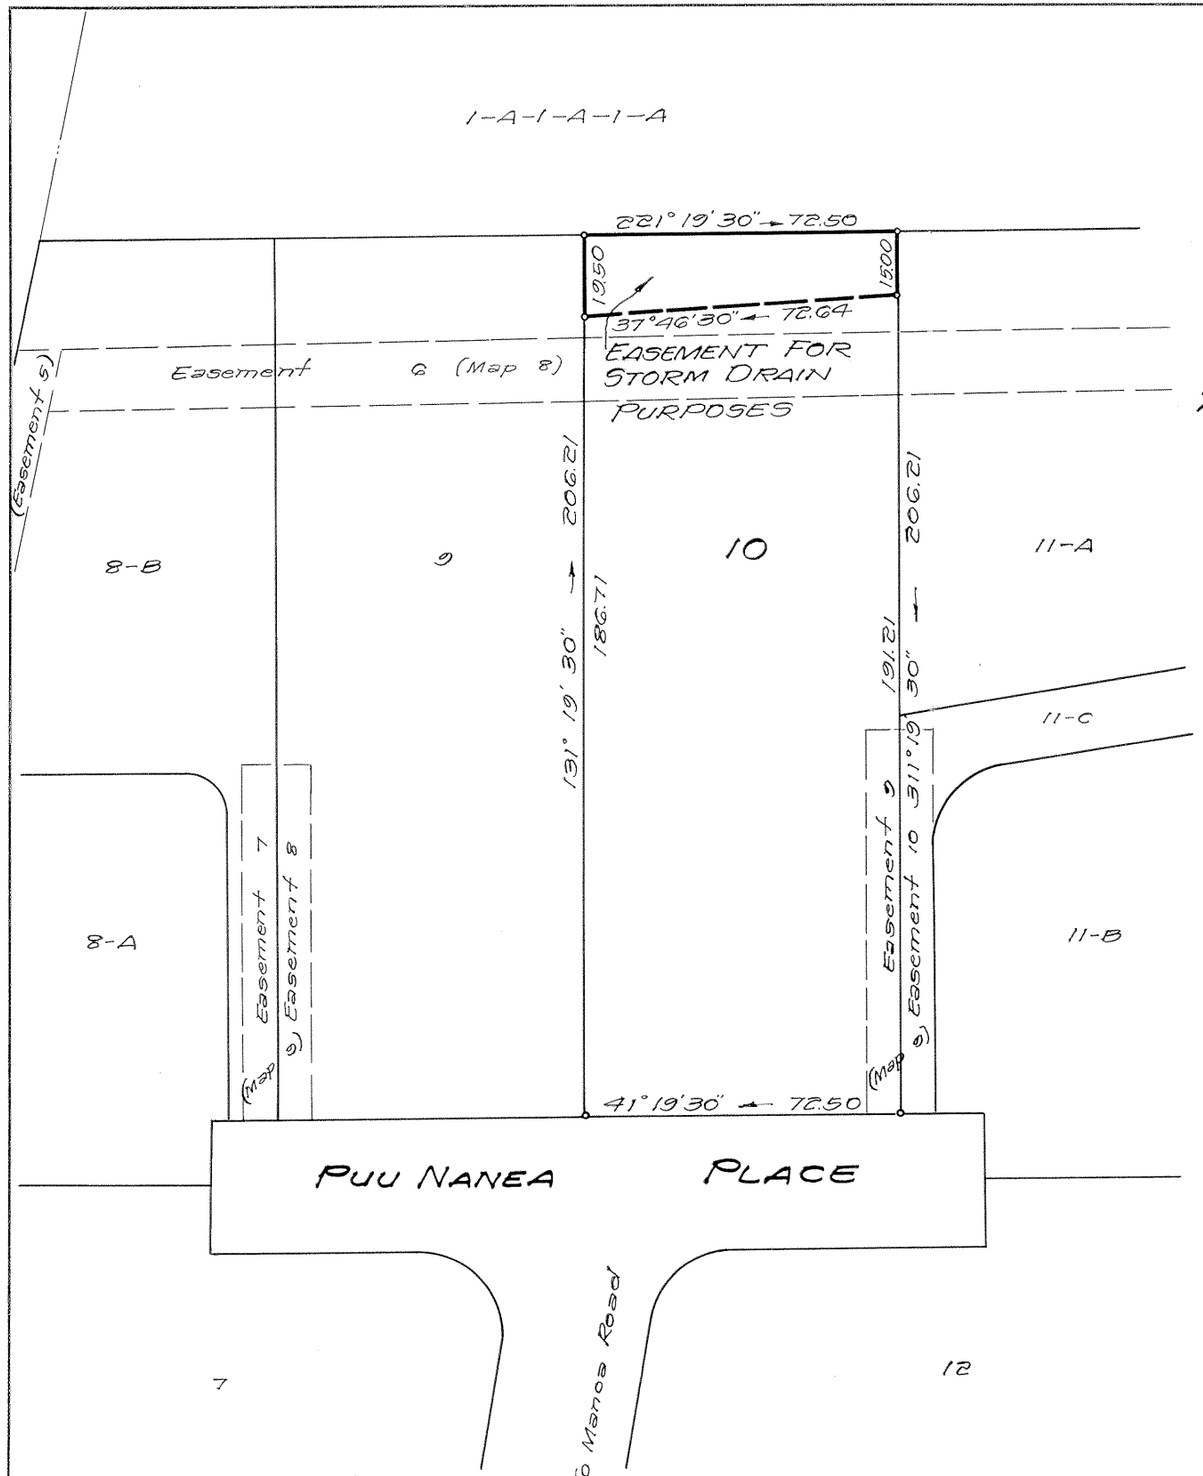

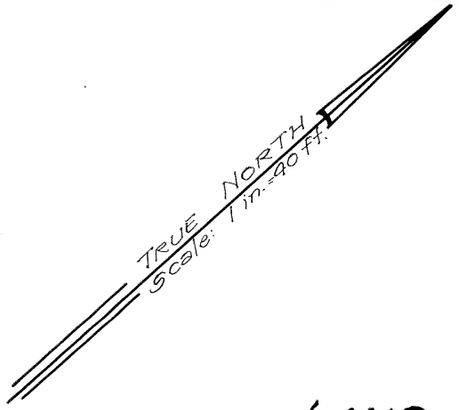

LAND COURT
STATE OF HAWAII

LAND COURT APPLICATION 157
DELINEATION OF EASEMENT
FOR STORM DRAIN PURPOSES
OVER AND ACROSS LOT 10
AS SHOWN ON MAP 7

KAAIPU, MANOA VALLEY, HONOLULU, OAHU, HAWAII

Honolulu Hawaii
February 8, 1967

TAKEO MORISATO
REGISTERED PROFESSIONAL SURVEYOR
No. 611
HAWAII, U.S.A.

DEPARTMENT OF PUBLIC WORKS
CITY AND COUNTY OF HONOLULU
DIVISION OF LAND SURVEY AND ACQUISITION

By: Takeo Morisato
Registered Professional Surveyor
Certificate Number 611-S

OWNERS: George Shoichi Ishihara and Marjorie Shizue Okuma Ishihara
OWNERS' CERTIFICATE OF TITLE: 68,859

AUTHORIZED AND APPROVED BY ORDER OF THE JUDGE
OF THE LAND COURT DATED: JUNE 19, 1967
BY ORDER OF THE COURT

Rudolph K. Espinda
REGISTRAR OF THE LAND COURT

Filed June 7, 1967 Paul Cozloff

AREA OF EASEMENT = 1,251 Sq. Ft.

TAX MAP KEY: 2-9-31

Parcel A
Waioli Tract Interceptor Ditch

10" x 15" = 1 SQ. FT.