157

MAP 14

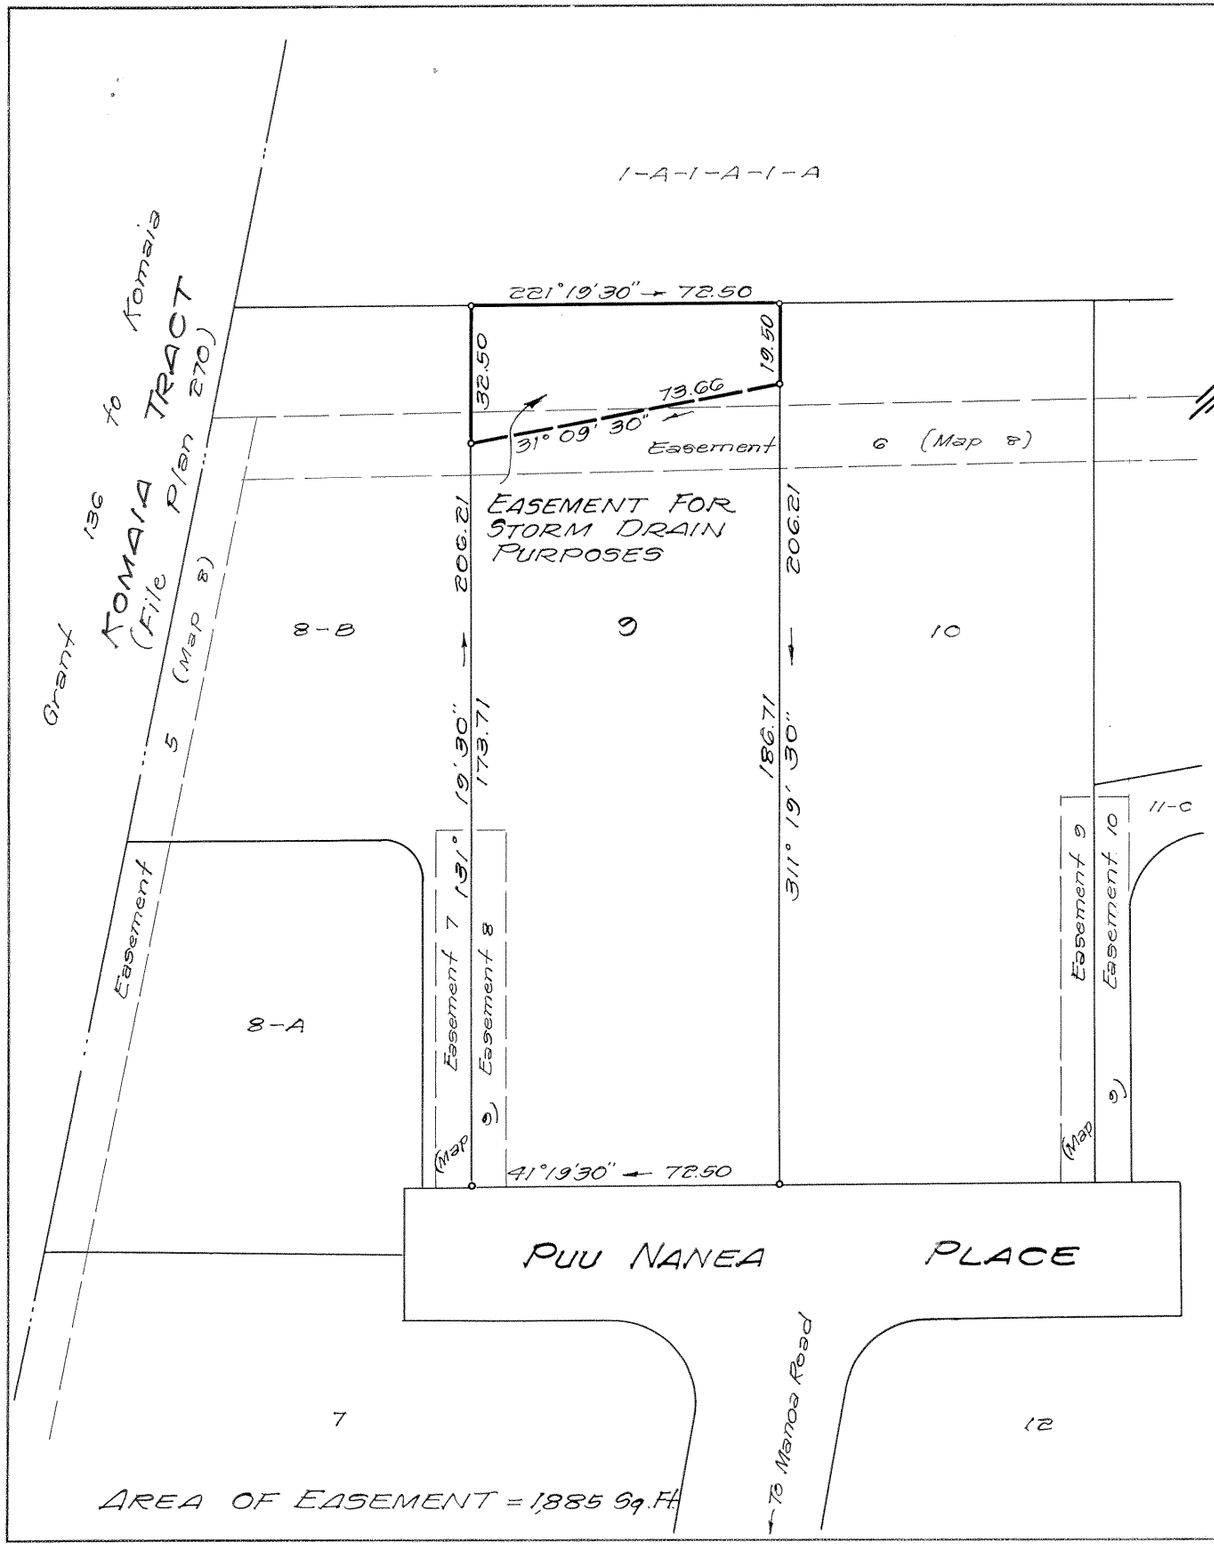

LAND COURT

STATE OF HAWAII

LAND COURT APPLICATION 157

DELINEATION OF EASEMENT

FOR STORM DRAIN PURPOSES

OVER AND ACROSS LOT 9

AS SHOWN ON MAP 7

KAAIPU, MANOA VALLEY, HONOLULU, OAHU, HAWAII

Honolulu, Hawaii
February 8, 1967

TAKEO MORISATO
REGISTERED PROFESSIONAL SURVEYOR
No. 611
HAWAII, U.S.A.

DEPARTMENT OF PUBLIC WORKS
CITY AND COUNTY OF HONOLULU
DIVISION OF LAND SURVEY AND ACQUISITION

By: Takeo Morisato
Registered Professional Surveyor
Certificate Number 611-S

OWNERS: Noel Price Kefford and Helen Marion Kefford
OWNERS' CERTIFICATE OF TITLE: 111,001

AUTHORIZED AND APPROVED BY ORDER OF THE JUDGE
OF THE LAND COURT DATED: JANUARY 16, 1968
BY ORDER OF THE COURT

Rudolph K. Fujimoto
REGISTRAR OF THE LAND COURT

Filed Nov. 24, 1967 Paul Cazloff Clerk

TAX MAP KEY: 2-9-31:10

Parcel B
Waioli Tract Interceptor Ditch

10" x 15" = 1 SQ. FT.