157

MAP 15

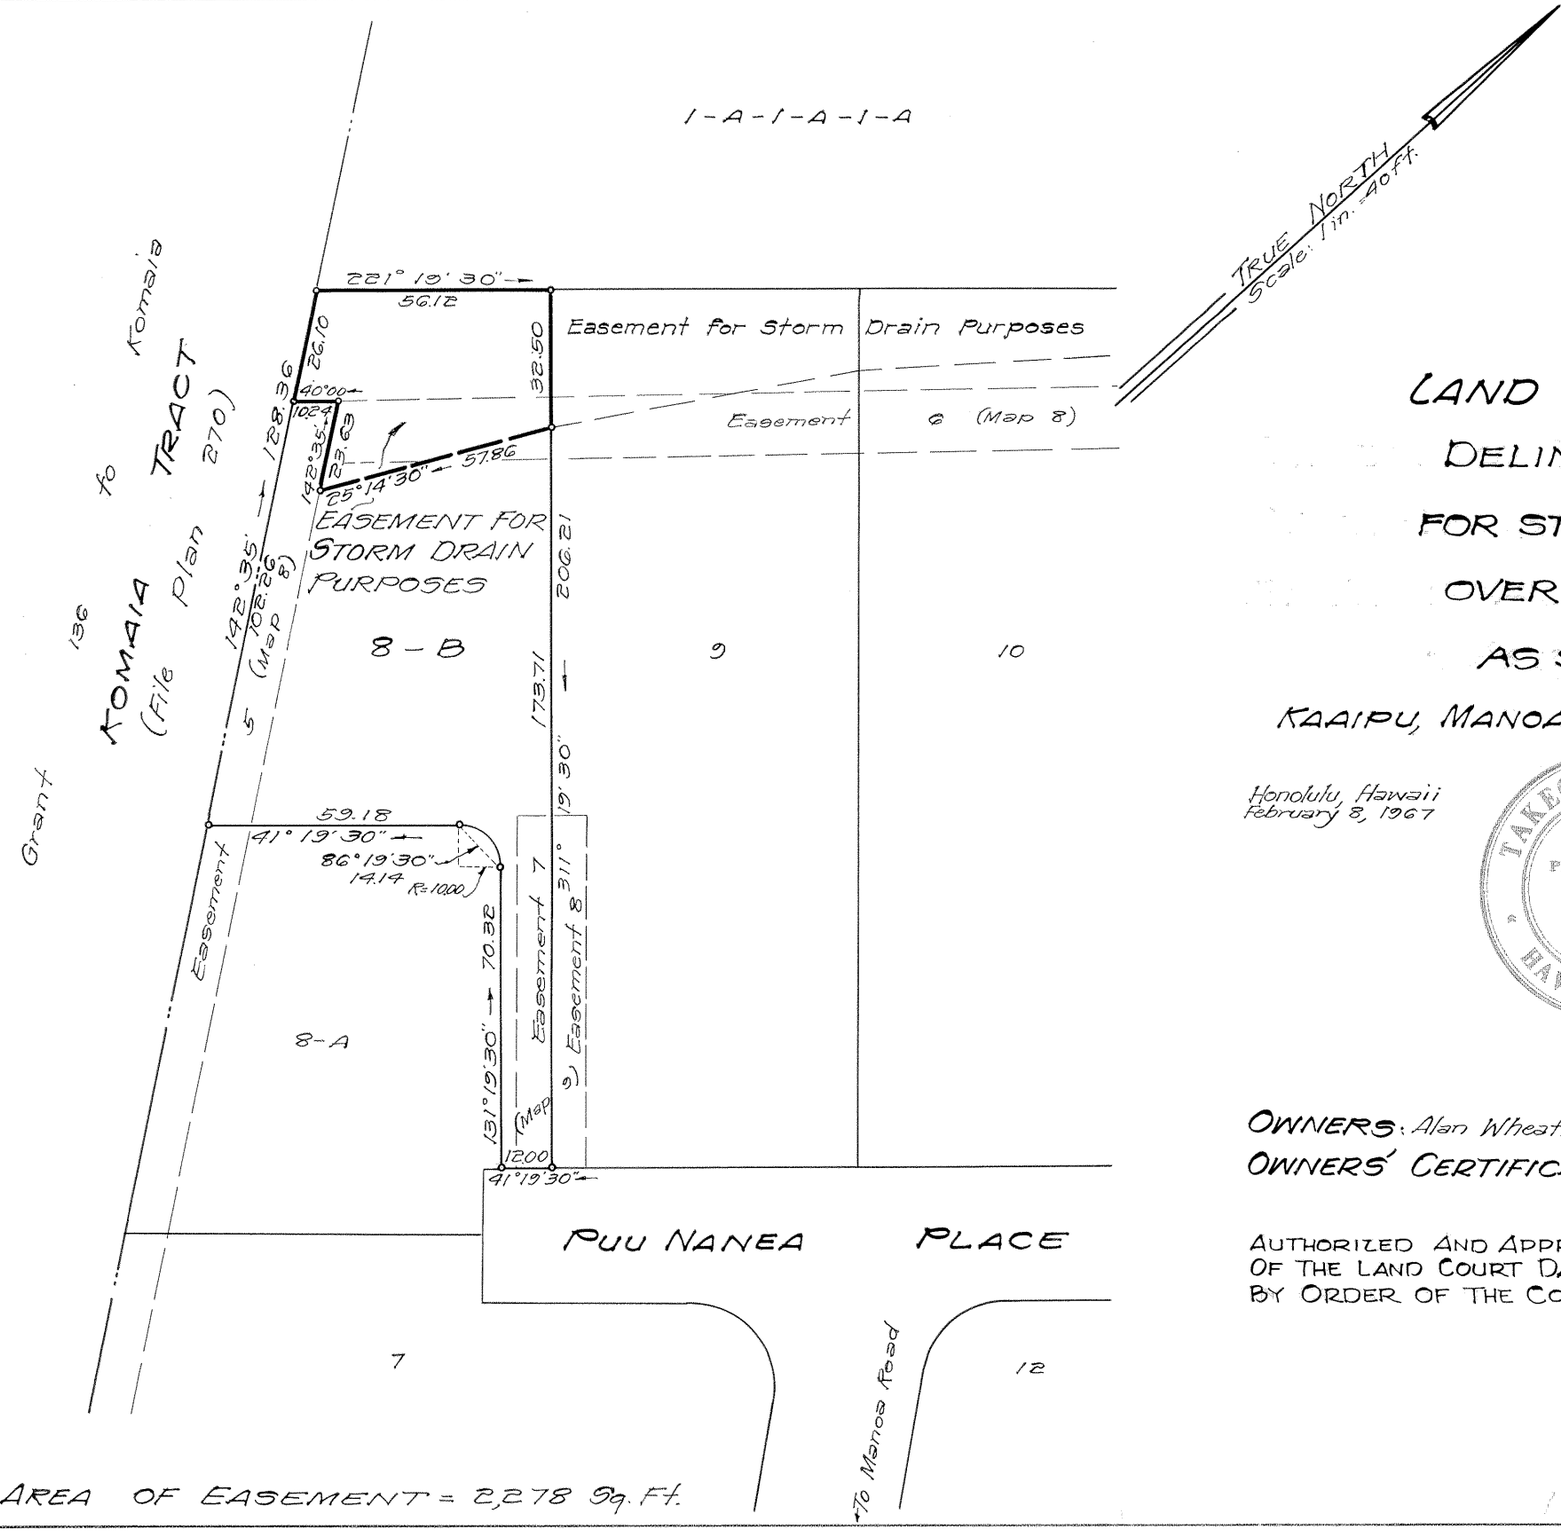

AREA OF EASEMENT = 2,278 Sq. Ft.

LAND COURT
STATE OF HAWAII

LAND COURT APPLICATION 157
DELINEATION OF EASEMENT
FOR STORM DRAIN PURPOSES
OVER AND ACROSS LOT 8-B
AS SHOWN ON MAP 10
KAAIPU, MANOA VALLEY, HONOLULU, OAHU, HAWAII

Honolulu, Hawaii
February 8, 1967

TAKEO MORISATO
REGISTERED PROFESSIONAL SURVEYOR
No. 611
HAWAII, U.S.A.

DEPARTMENT OF PUBLIC WORKS
CITY AND COUNTY OF HONOLULU
DIVISION OF LAND SURVEY AND ACQUISITION

By: Takeo Morisato
Registered Professional Surveyor
Certificate Number 611-S

OWNERS: Alan Wheatley Rowland and Margaret Walker Rowland
OWNERS' CERTIFICATE OF TITLE: 76,325

AUTHORIZED AND APPROVED BY ORDER OF THE JUDGE
OF THE LAND COURT DATED: DECEMBER 9, 1970
BY ORDER OF THE COURT

Rudolph K. Espinda
REGISTRAR OF THE LAND COURT

Filed Nov 17, 1970 Paul Cogloff

TAX MAP KEY: 2-9-31

Parcel C
Waioli Tract Interceptor Ditch

10" x 15" = 1 SQ. FT.