Land Court Territory of Hawaii
Subdivision Approved:
(Seal) February, 20th 1916. (Signed) Wm. L. Whitney
Judge Land Court

A true copy. Attest with the Seal of said Court.
A. K. Mona
Registrar.

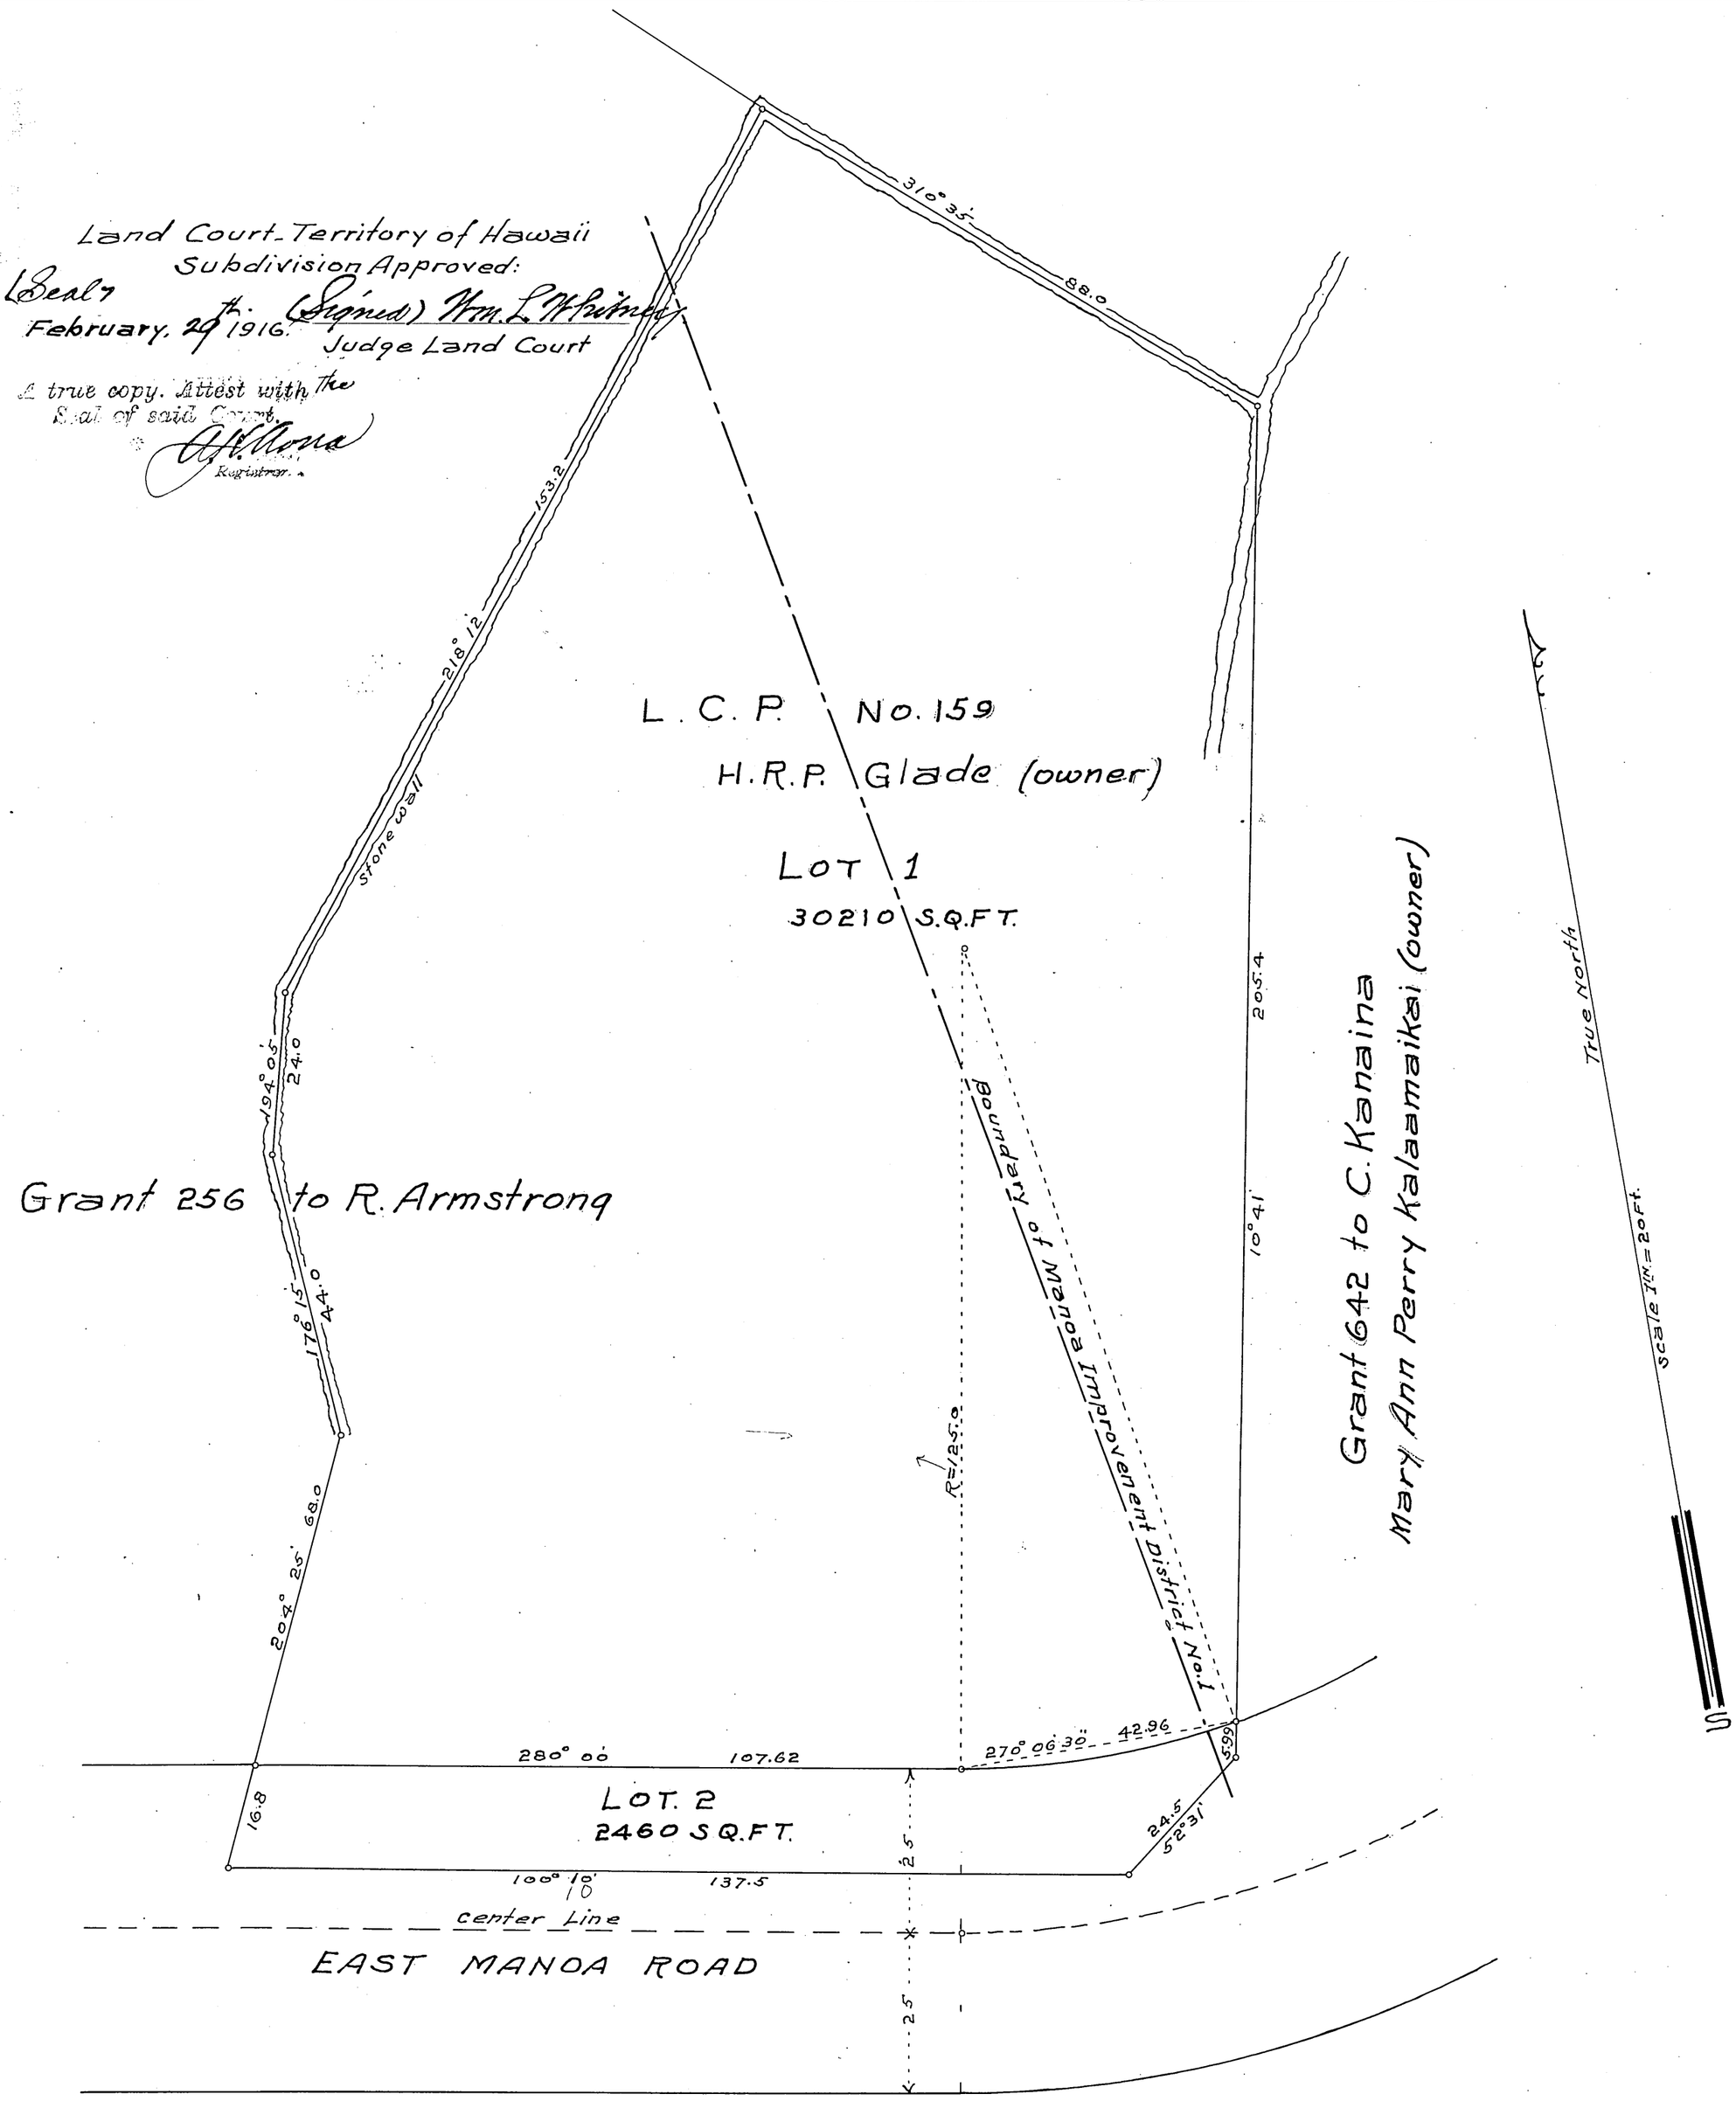

Territory of Hawaii

LAND COURT

Subdivision of

Land Court Petition No. 159

Manoa, Honolulu, Oahu

Scale 1IN = 20 Ft.

Hjalmar P. R. Glade
Petitioner.

Honolulu, Hawaii
February 17. 1916

George M. Collins
City and County Engineer

I hereby certify that the description of survey and map hereon, being a subdivision of Land Court Petition No. 159, has been examined and verified and found to be correct.

Honolulu, Hawaii
Feb 18 1916

Walter E. Wall
Surveyor, Territory of Hawaii

I hereby certify this to be a true and correct copy of description of survey and map filed in the Land Court with subdivision of Land Court Petition No. 159

Honolulu, Hawaii
Feb. 18 1916

Walter E. Wall
Surveyor, Territory of Hawaii