I hereby certify that the map hereon being a subdivision of Lot 1 of the subdivision of Land Court Petition No. 159, has been examined and verified and found to be correct.

Honolulu, T. H. Walter E. Wall
Nov. 19, 1919, Surveyor, Territory of Hawaii

I hereby certify this to be a true and correct copy of map filed in the Land Court with subdivision of Lot 1 of Petition No. 159.

Honolulu, T. H. Walter E. Wall
Nov. 19, 1919, Surveyor, Territory of Hawaii

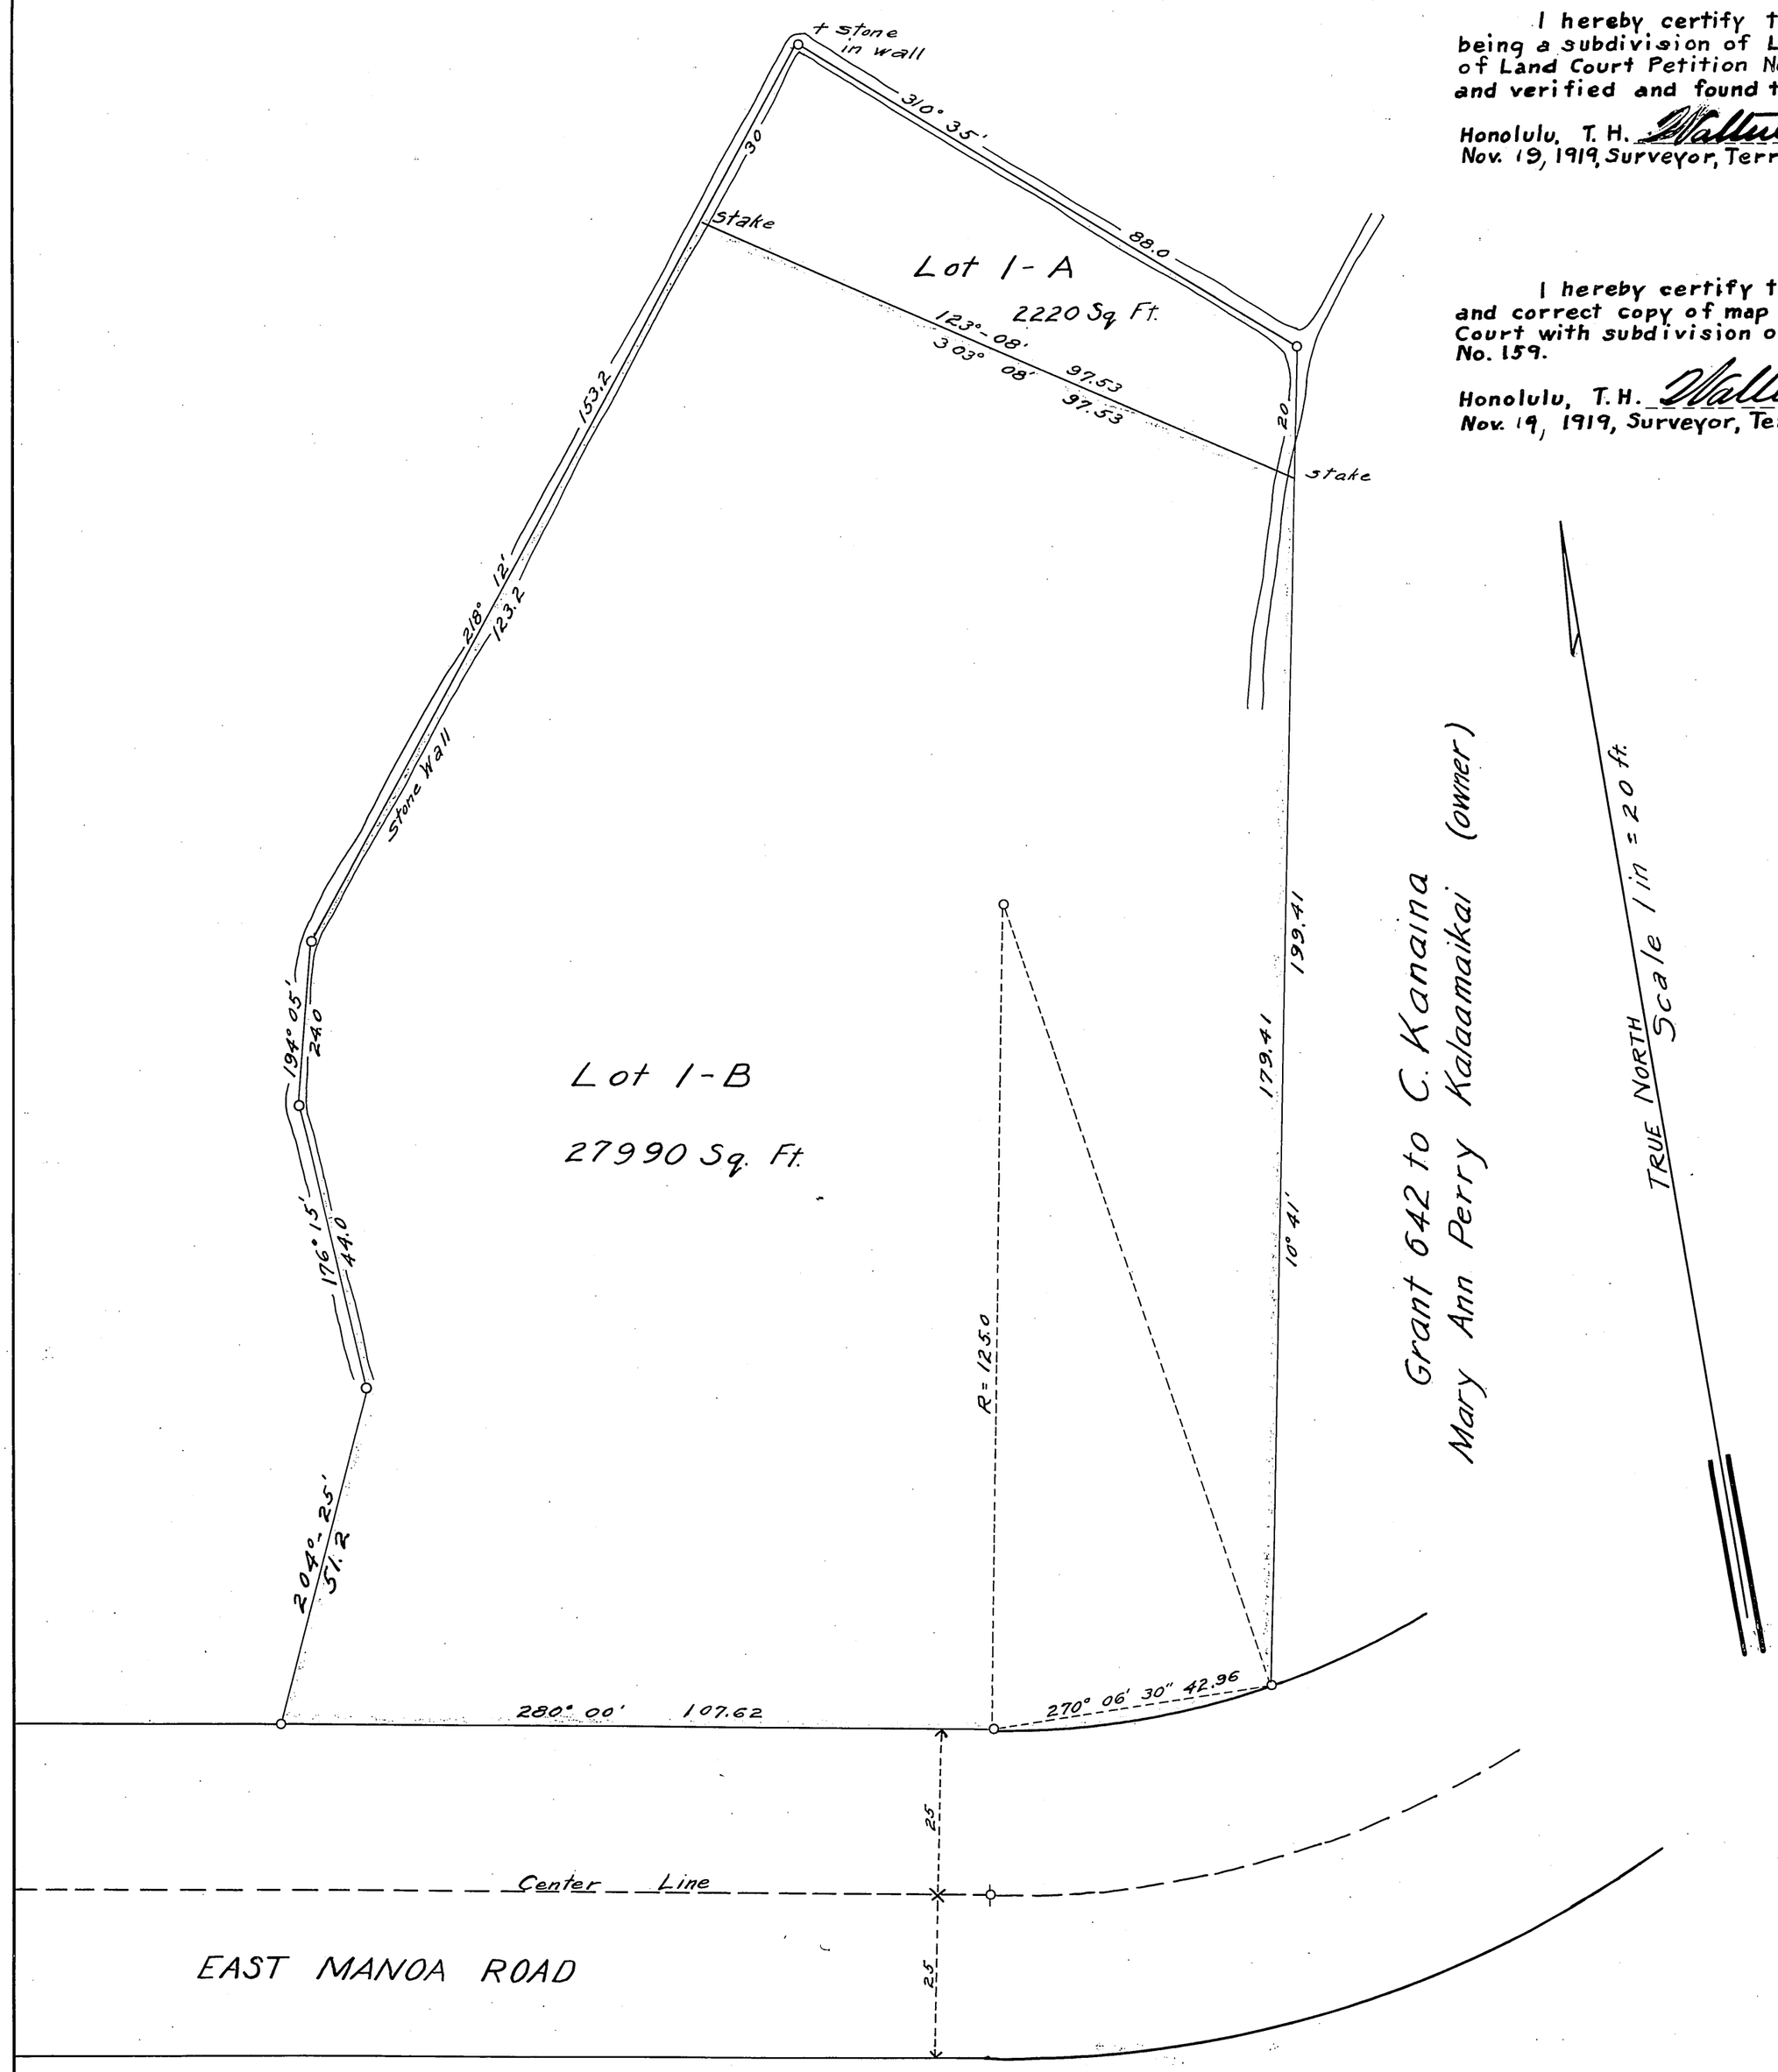


HENRY WATERHOUSE TRUST CO., LTD.
BY A. N. Campbell, Agent.
TREASURER.

# TERRITORY OF HAWAII
## LAND COURT

Subdivision of Lot 1, of the subdivision of Land Court Petition No. 159
Manoa, Honolulu, Oahu, T. H.

Approved. Nov. 22. 1919
F. T. Dexter
Judge of the Land Court

Filed Nov. 5, 1919.
A. V. Hogan.
Registrar, Land Court.

Wright, Harvey & Wright
By Geo. F. Wright.
Surveyor and maker of plan

Honolulu, Hawaii, Nov. 1, 1919.

Subdivision 159