MAP 2

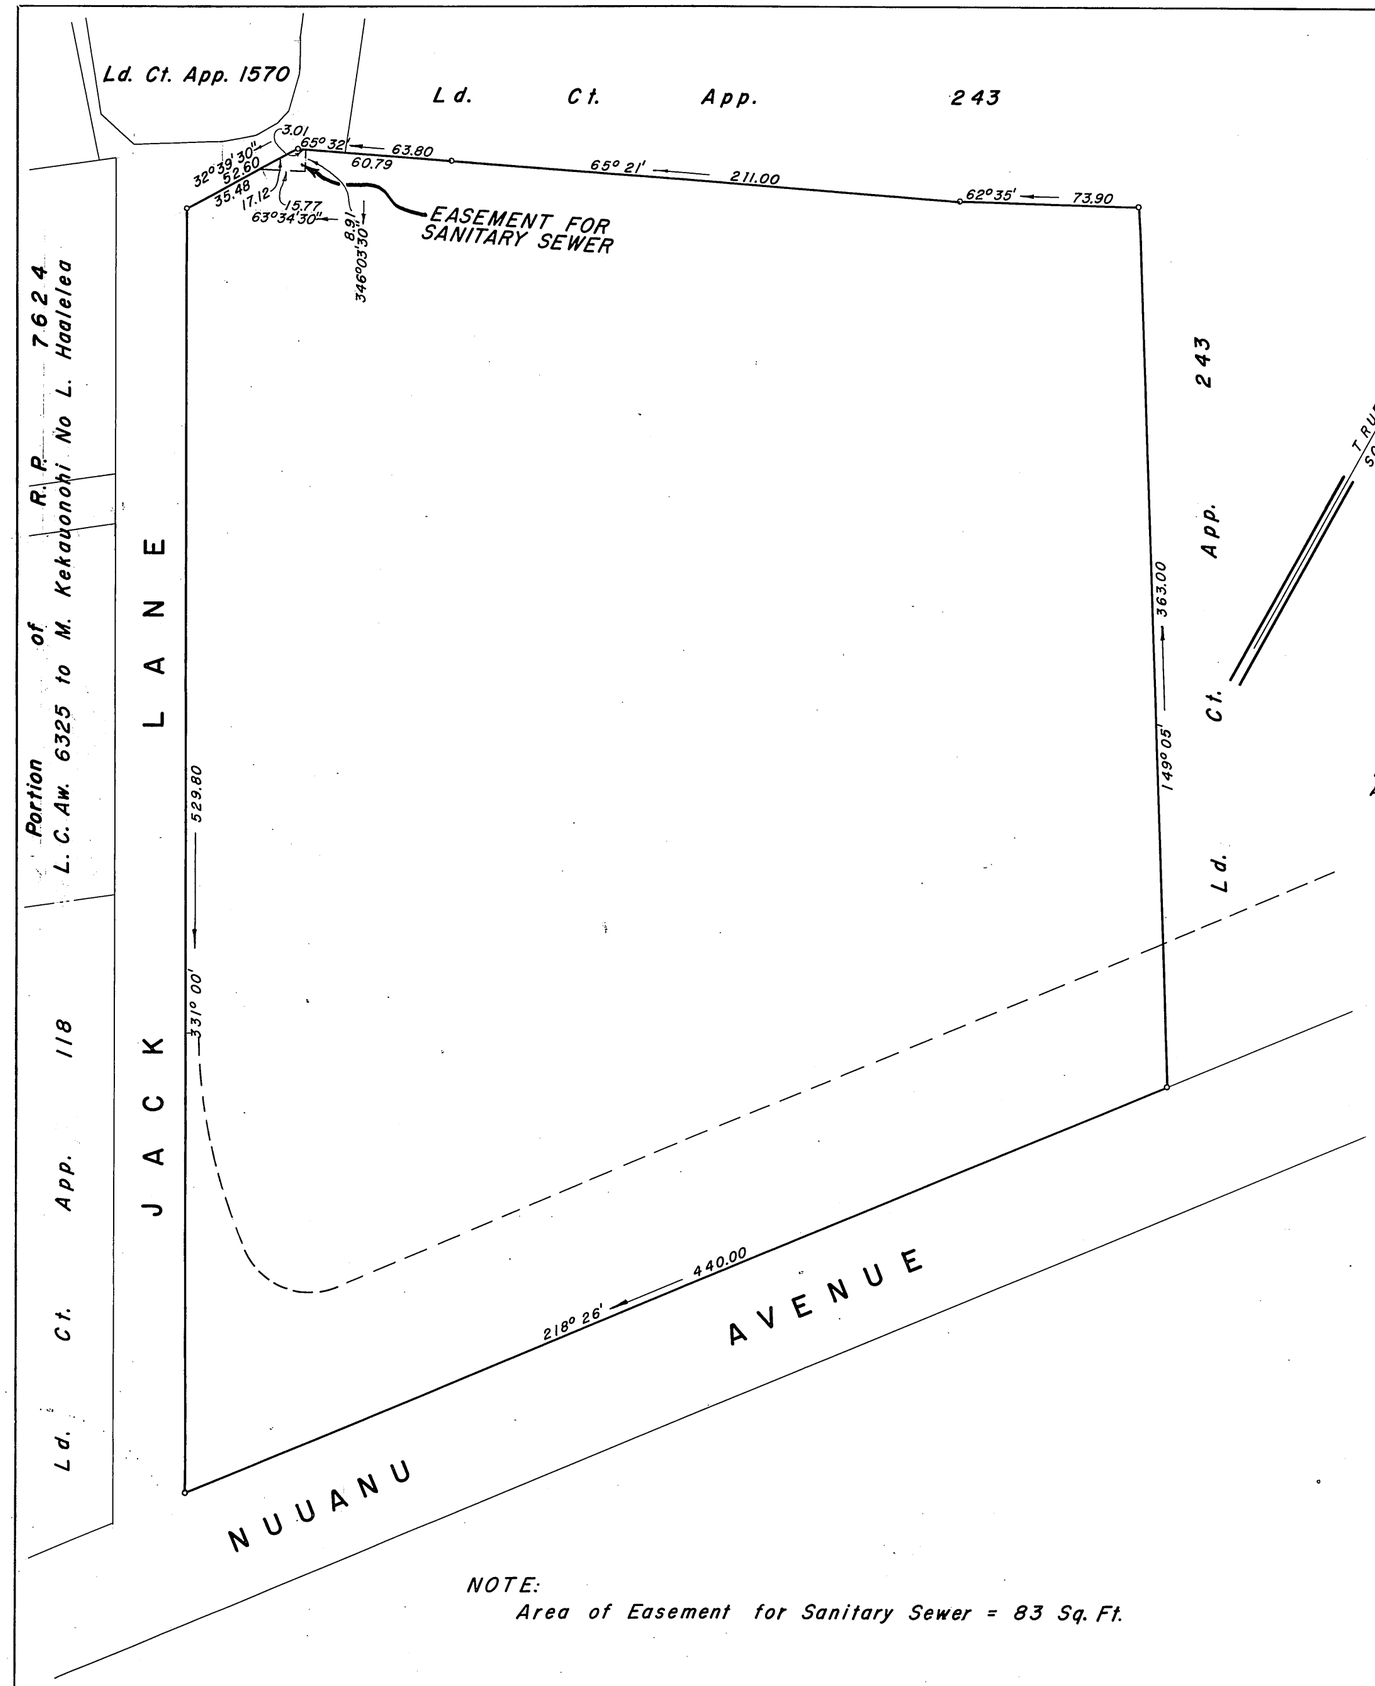

NOTE:
Area of Easement for Sanitary Sewer = 83 Sq. Ft.

LAND COURT

STATE OF HAWAII

LAND COURT APPLICATION 160

DELINEATION OF EASEMENT
FOR SANITARY SEWER
AFFECTING ORIGINAL LOT
AS SHOWN ON MAP 1

AT NIOLOPA, NUUANU VALLEY,
HONOLULU, KONA, OAHU, HAWAII

Honolulu, Hawaii
AUGUST 5, 1963

DEPARTMENT OF PUBLIC WORKS
CITY & COUNTY OF HONOLULU
DIVISION OF LAND SURVEY AND ACQUISITION

By Takeo Morisato
Registered Land Surveyor
Certificate No. 611-S

OWNERS: Henry Alexander Walker and Una Craig Walker

OWNERS' CERTIFICATE OF TITLE: 19,318

AUTHORIZED AND APPROVED BY ORDER OF THE JUDGE
OF THE LAND COURT DATED: JULY 10, 1964
BY ORDER OF THE COURT

REGISTRAR OF THE LAND COURT

Filed June 30, 1964 Paul Coloff

Tax Map Key 1-8-08-1

PARCEL 17
Improvement District No. 94
Nuuanu Valley Relief Sewer Section II (7-1-3-9F.)

15" x 21" = 2.2 Sq. Ft.