MAP 3

LAND COURT

STATE OF HAWAII

LAND COURT APPLICATION 160

SUBDIVISION OF LAND COURT APPLICATION 160
AS SHOWN ON MAP 1
INTO LOTS 1 AND 2
AT NIOLOPA, NUUANU VALLEY, HONOLULU, OAHU, HAWAII

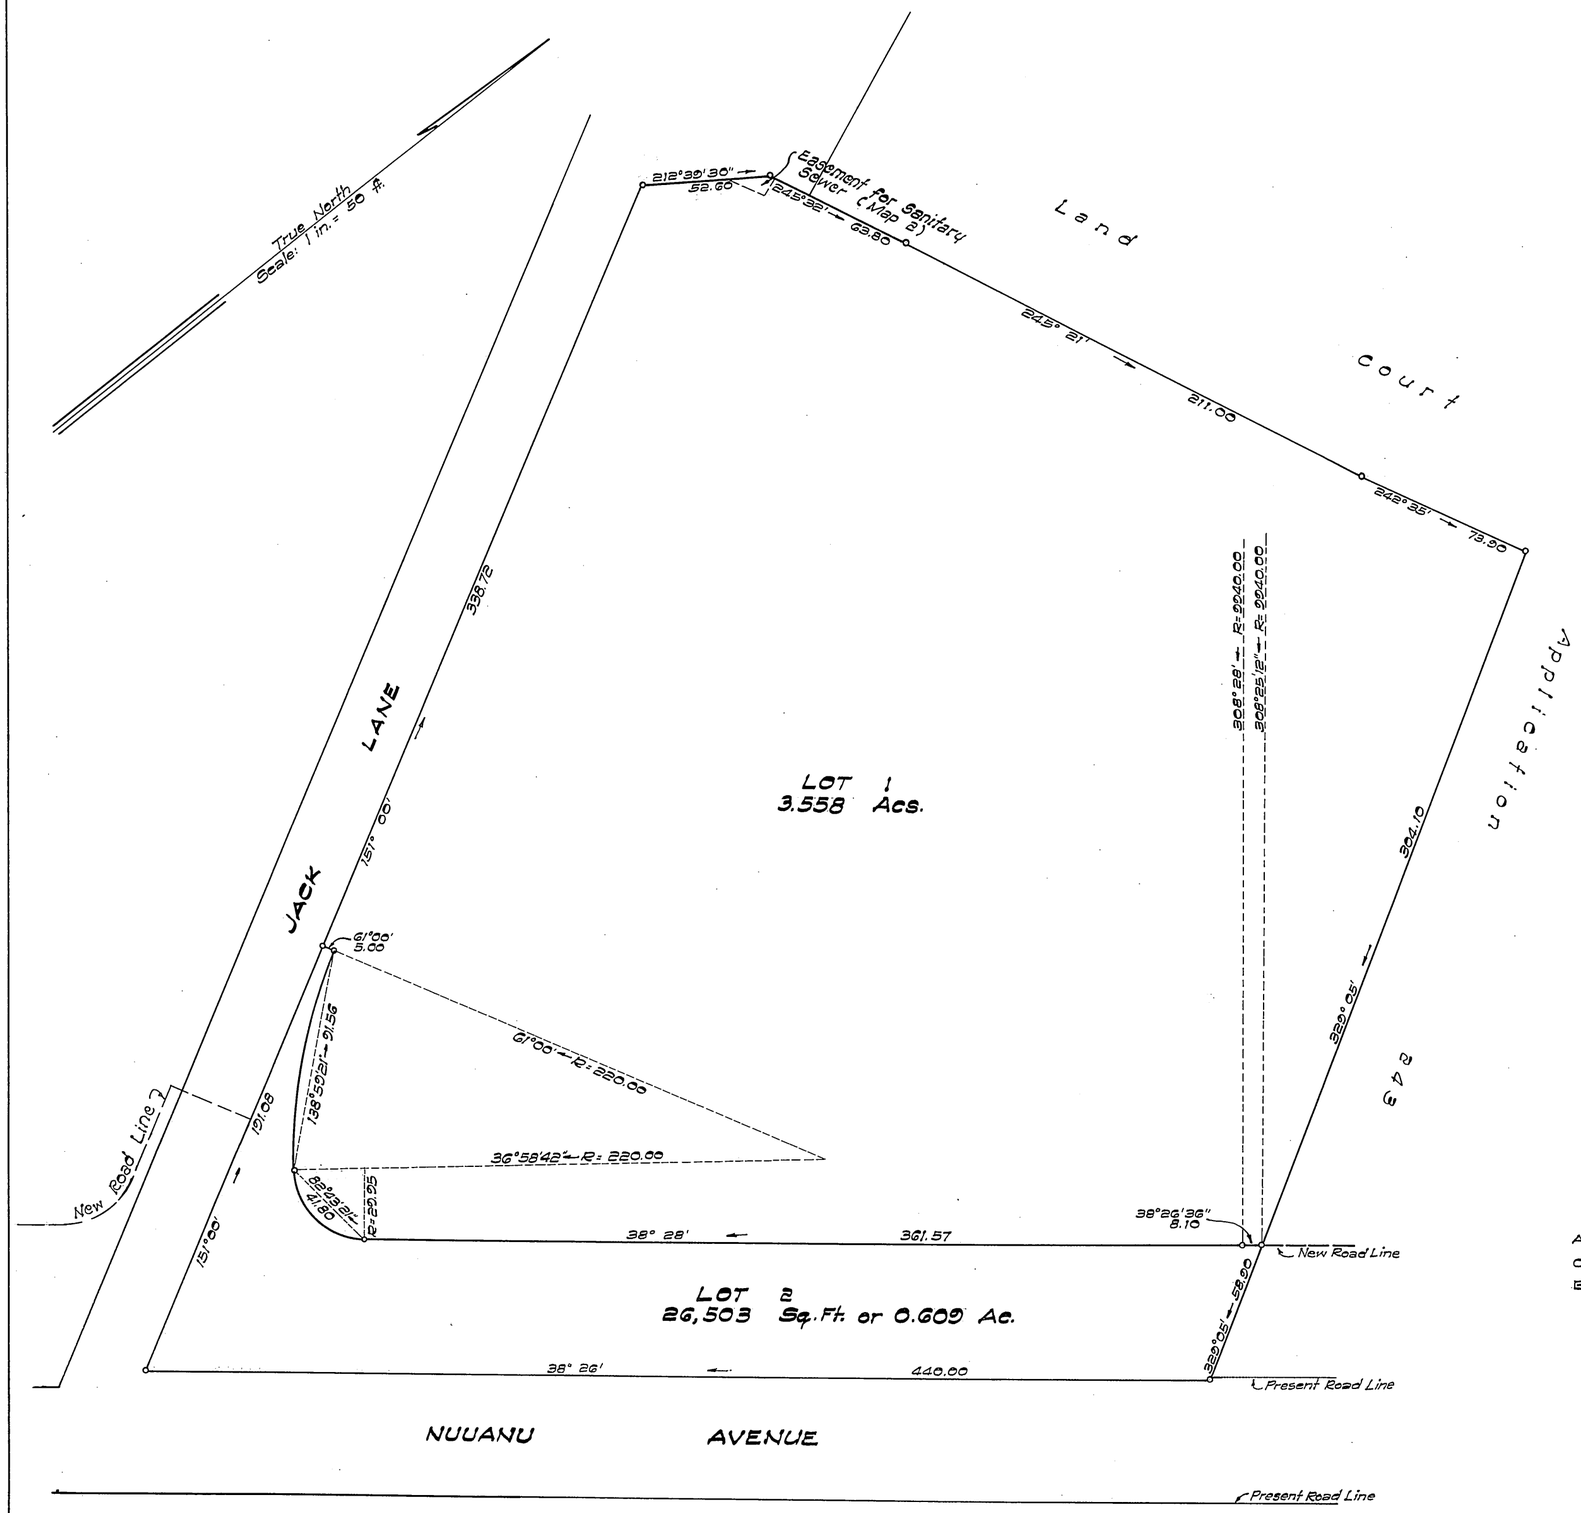

Honolulu, Hawaii
August 6, 1968

JAMES F. FOSTER
REGISTERED LAND SURVEYOR
No. 625
HAWAII, U.S.A.

STATE OF HAWAII
DEPARTMENT OF TRANSPORTATION
HIGHWAYS DIVISION

BY: James F. Foster
Registered Professional Surveyor 625
Land Court Surveyor 93

Owners: Henry Alexander Walker
Una Craig Walker
Owners' Certificate of Title: 19,318

AUTHORIZED AND APPROVED BY ORDER OF THE JUDGE
OF THE LAND COURT DATED DECEMBER 17, 1968
BY ORDER OF THE COURT.

Rudolph K. Espinda
REGISTRAR OF THE LAND COURT.

Filed November 19, 1968 Paul Gozloff clerk

Tax Map Key: 1-8-08:1

Parcel 121 (Revised)
NUUANU HIGHWAY
Federal Aid Urban Project No. US 0610(4)

15" X 21" = 2.10 Sq.Ft.
160