MAP 2

COURT OF LAND REGISTRATION
TERRITORY OF HAWAII

Subdivision of Original Certificate No. 232
Petition No. 161 to Clarence G. White.

Lot B
To Manuel Pereira Sardinha

Beginning at the Southeast corner of Sardinha's lot, which was reserved in deed from A.P. Sardinha to C.G. White, at an angle in the fence on the west edge of Pauwela Gulch, the co-ordinates of which point referred to Trig. Station Haiku, on Puu o Umi, are 1592.6 feet south, and 4841.0 feet east, and running by true azimuths:—

1.- 50° 57' 168.0 feet, along edge of gulch;
2.- 20° 17' 92.0 " , " " " " ;
3.- 345° 13' 86.0 " , " " " " ;
4.- 312° 50' 330.5 " , " " " " ;
5.- 259° 00' 111.0 " , down the side of Pauwela gulch, along land of Haiku Sugar Co.
6.- 198° 40' 76.0 " , along L.C.A. 6510 Ap. 2 Apanal, Nii, to point on east edge of stream,
7.- 115° 50' 93.0 " , along the land of Haiku Sugar Co.;
8.- 180° 35' 207.0 " , " " " " same " " ;
9.- 237° 30' 189.0 " , " " " " " " " ; to southeast corner of L.C.A. 4579 Apana 5, D. Li;
10.- 104° 40' 260.0 " , along L.C.A. 4579 Apana 5, D. Li, to southwest corner of same
11.- 82° 30' 62.0 " , to the point of beginning.

Containing an area of 2.98 Acres, a little more or less.

Lot A
Remaining Portion

Beginning at a stone marked with a cross at end of fence on the west edge of the Pauwela gulch, the co-ordinates of said stone referred to the Haiku Triangulation Station being 702.6 feet South and 5255.0 feet East, and running by true azimuths:—

1.- 59° 23' 1462.0 feet, along fence along land of Haiku Sugar Co. to fence corner at road 59°23'; 54.5 from stone marked with a cross on line of fence;
2.- 78° 00' 576.0 feet, to iron pipe on east edge of the Haiku gulch;
3.- 341° 45' 606.0 " , to point in Haiku gulch;
4.- 344° 10' 297.0 " , to point on east side of Haiku gulch;
5.- 252° 05' 158.0 " , to point on the upper edge of the Lowrie Ditch;
6.- Northeasterly along the upper edge of the Lowrie Ditch to west side of road, the direct azimuth and distance being 239° 31', 690.3 feet;
7.- 320° 22' 295.0 feet, along fence along land sold to Manuel Pereira;
8.- 66° 30' 740.0 " , " same to east edge of Haiku gulch;
9.- Southeasterly along the east edge of the Haiku gulch to end of fence the direct azimuth and distance being 312° 53', 493.6 feet;
10.- 259° 08' 627.0 feet, along fence along land of Haiku Sugar Co. to iron pipe, the co-ordinates of said iron pipe referred to the Haiku Triangulation Station being 2701.3 feet south and 4789.2 feet east;
11.- 145° 08' 205.0 " , along land of Melekaili Kaonahi to iron pipe;
12.- 259° 08' 222.0 " , along same to iron pipe on west edge of the Pauwela gulch;
13.- Northerly along the west edge of the Pauwela gulch to a point on the lower side of the Lowrie ditch the direct azimuth and distance being 187° 34' 402.2 feet;
14.- 132° 50' 330.5 feet, along edge of gulch, along Lot B,
15.- 165° 13' 86.0 " , " " " " ; " " " ,
16.- 200° 17' 92.0 " , " " " " ; " " " ,
17.- 230° 57' 168.0 " , " " " " ; " " " ; to angle in fence on the west edge of the Pauwela gulch;
18.- 70° 45' 221.0 feet, along fence along land sold to A.P. Sardinha to corner post, the co-ordinates of said post referred to Haiku Trig. Station being 1665.5 feet south and 4632.4 feet east;
19.- 181° 52' 427.4 " , along same, to corner post;
20.- 246° 20' 87.0 " , " " , to ditch of Haiku Sugar Co;
21.- 286° 50' 164.0 " , " " said ditch, Sardinhas, to west edge of Pauwela gulch;
22.- Northerly along the west edge of the Pauwela gulch to the initial point: the direct azimuth and distance being 197° 25' 574.7 feet.

True North Scale 100'=1"

Containing an area of 44.05 Acres, a little more or less excepting and reserving therefrom a burial Lot described as follows:—

Beginning at an iron pipe on the upper edge of the Lowrie Ditch, whose co-ordinates referred to the Haiku Triangulation Station are 1973.8 feet south and 4380.5 feet east, and running by true azimuths:—

1.- 248° 35' 50.0 feet, along the upper side of the Lowrie Ditch to an iron pipe;
2.- 338° 35' 50.0 " , to an iron pipe;
3.- 68° 35' 50.0 " , " " " " ;
4.- 158° 35' 50.0 " , to the initial point, and containing an area of 2500 Square feet.

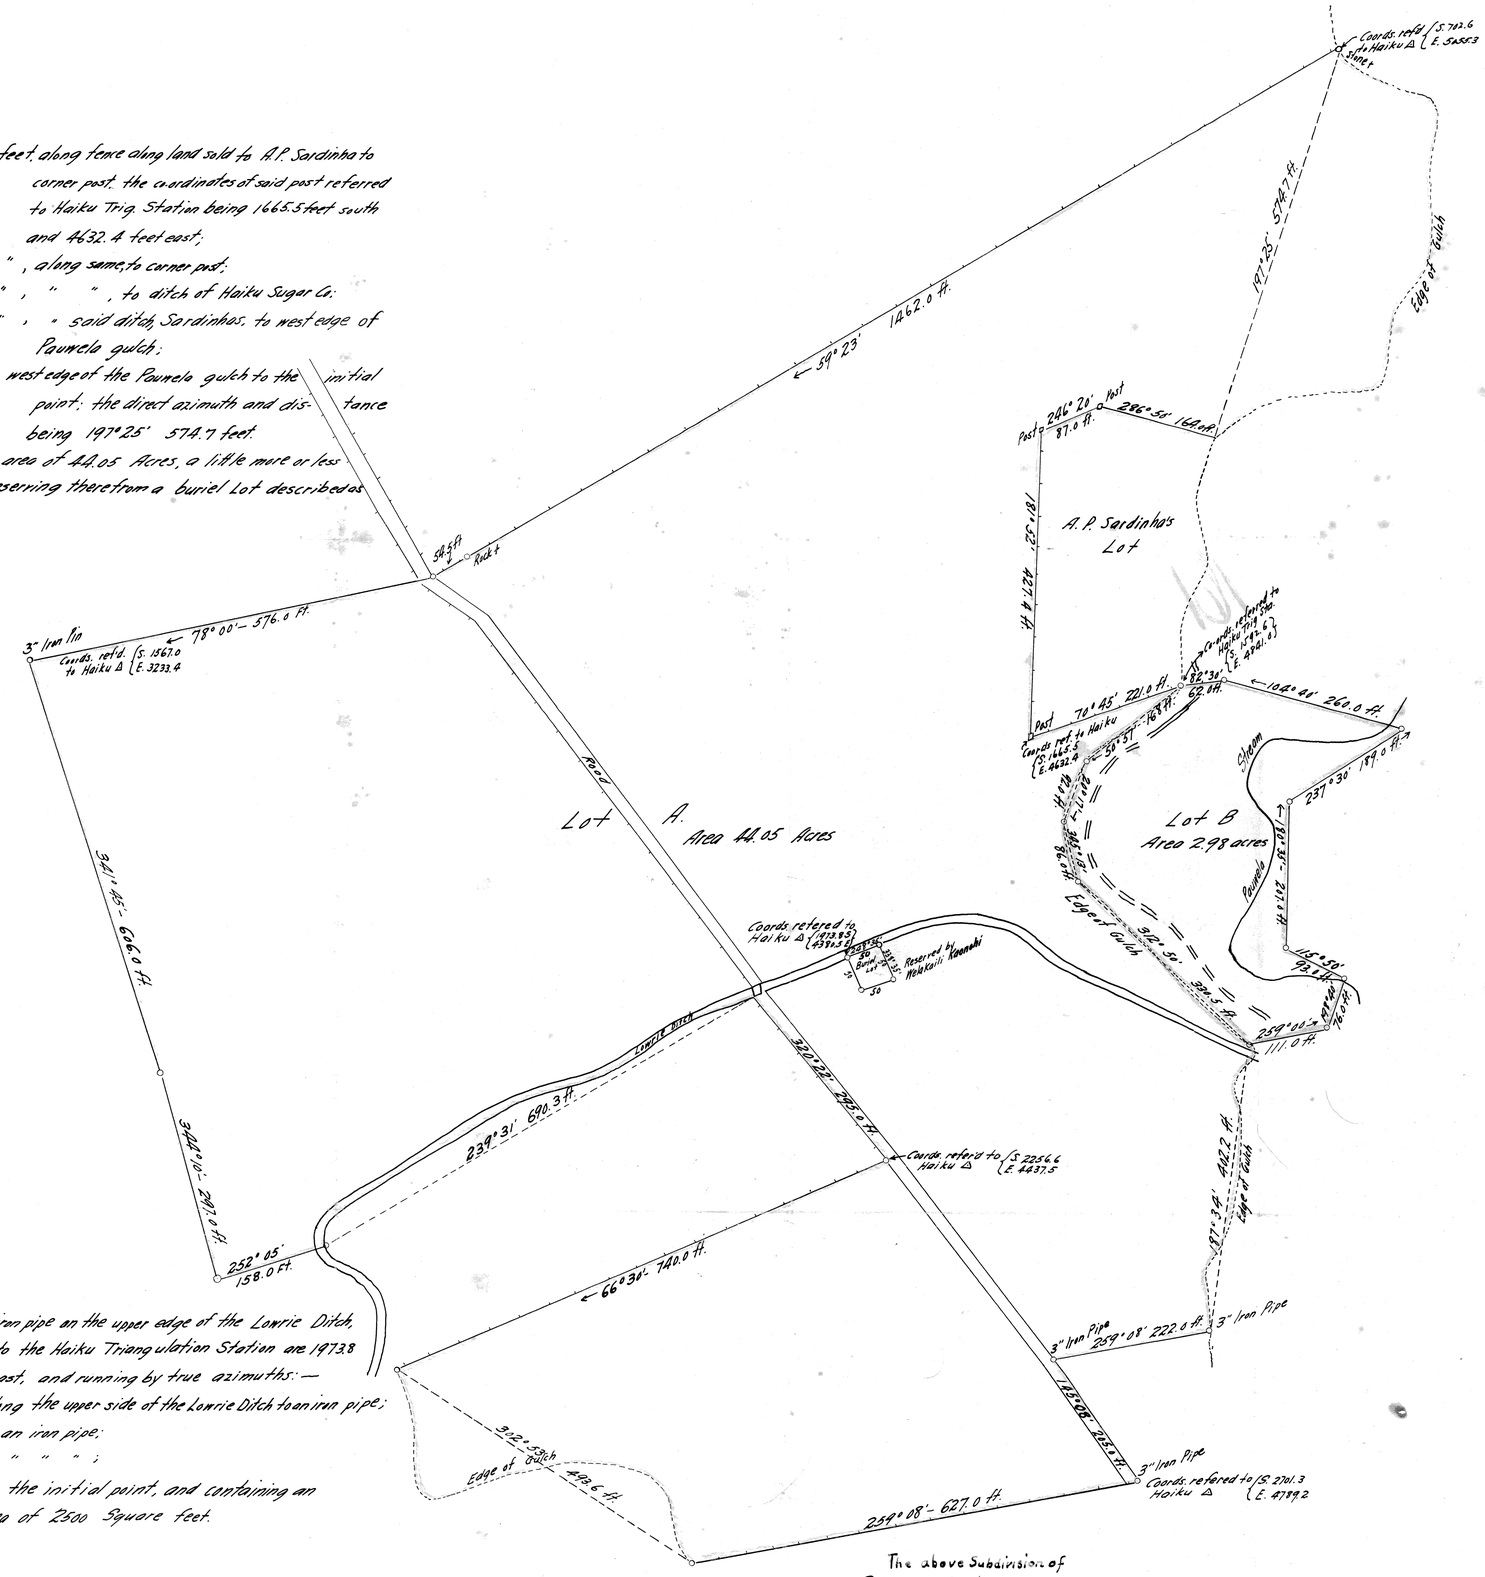

Honolulu,
November 10th 1911

Baldwin & Alexander
Civil Engineers & Surveyors.

I hereby certify that this is a true and correct copy of subdivision of Original Certificate No 232 Petition No 161.

Geo. F. Wright
Honolulu
Nov. 29-1911.

The above Subdivision of Petition 161 has been duly examined by me and found correct.

(S.) Geo. F. Wright;
Asst. Engr. & Surveyor
Court of Land Reg.

Honolulu,
Nov. 29-1911.

Dec. 18 A.D. 1911
Honolulu, Hawaii.
COURT OF LAND REGISTRATION