MAP 4

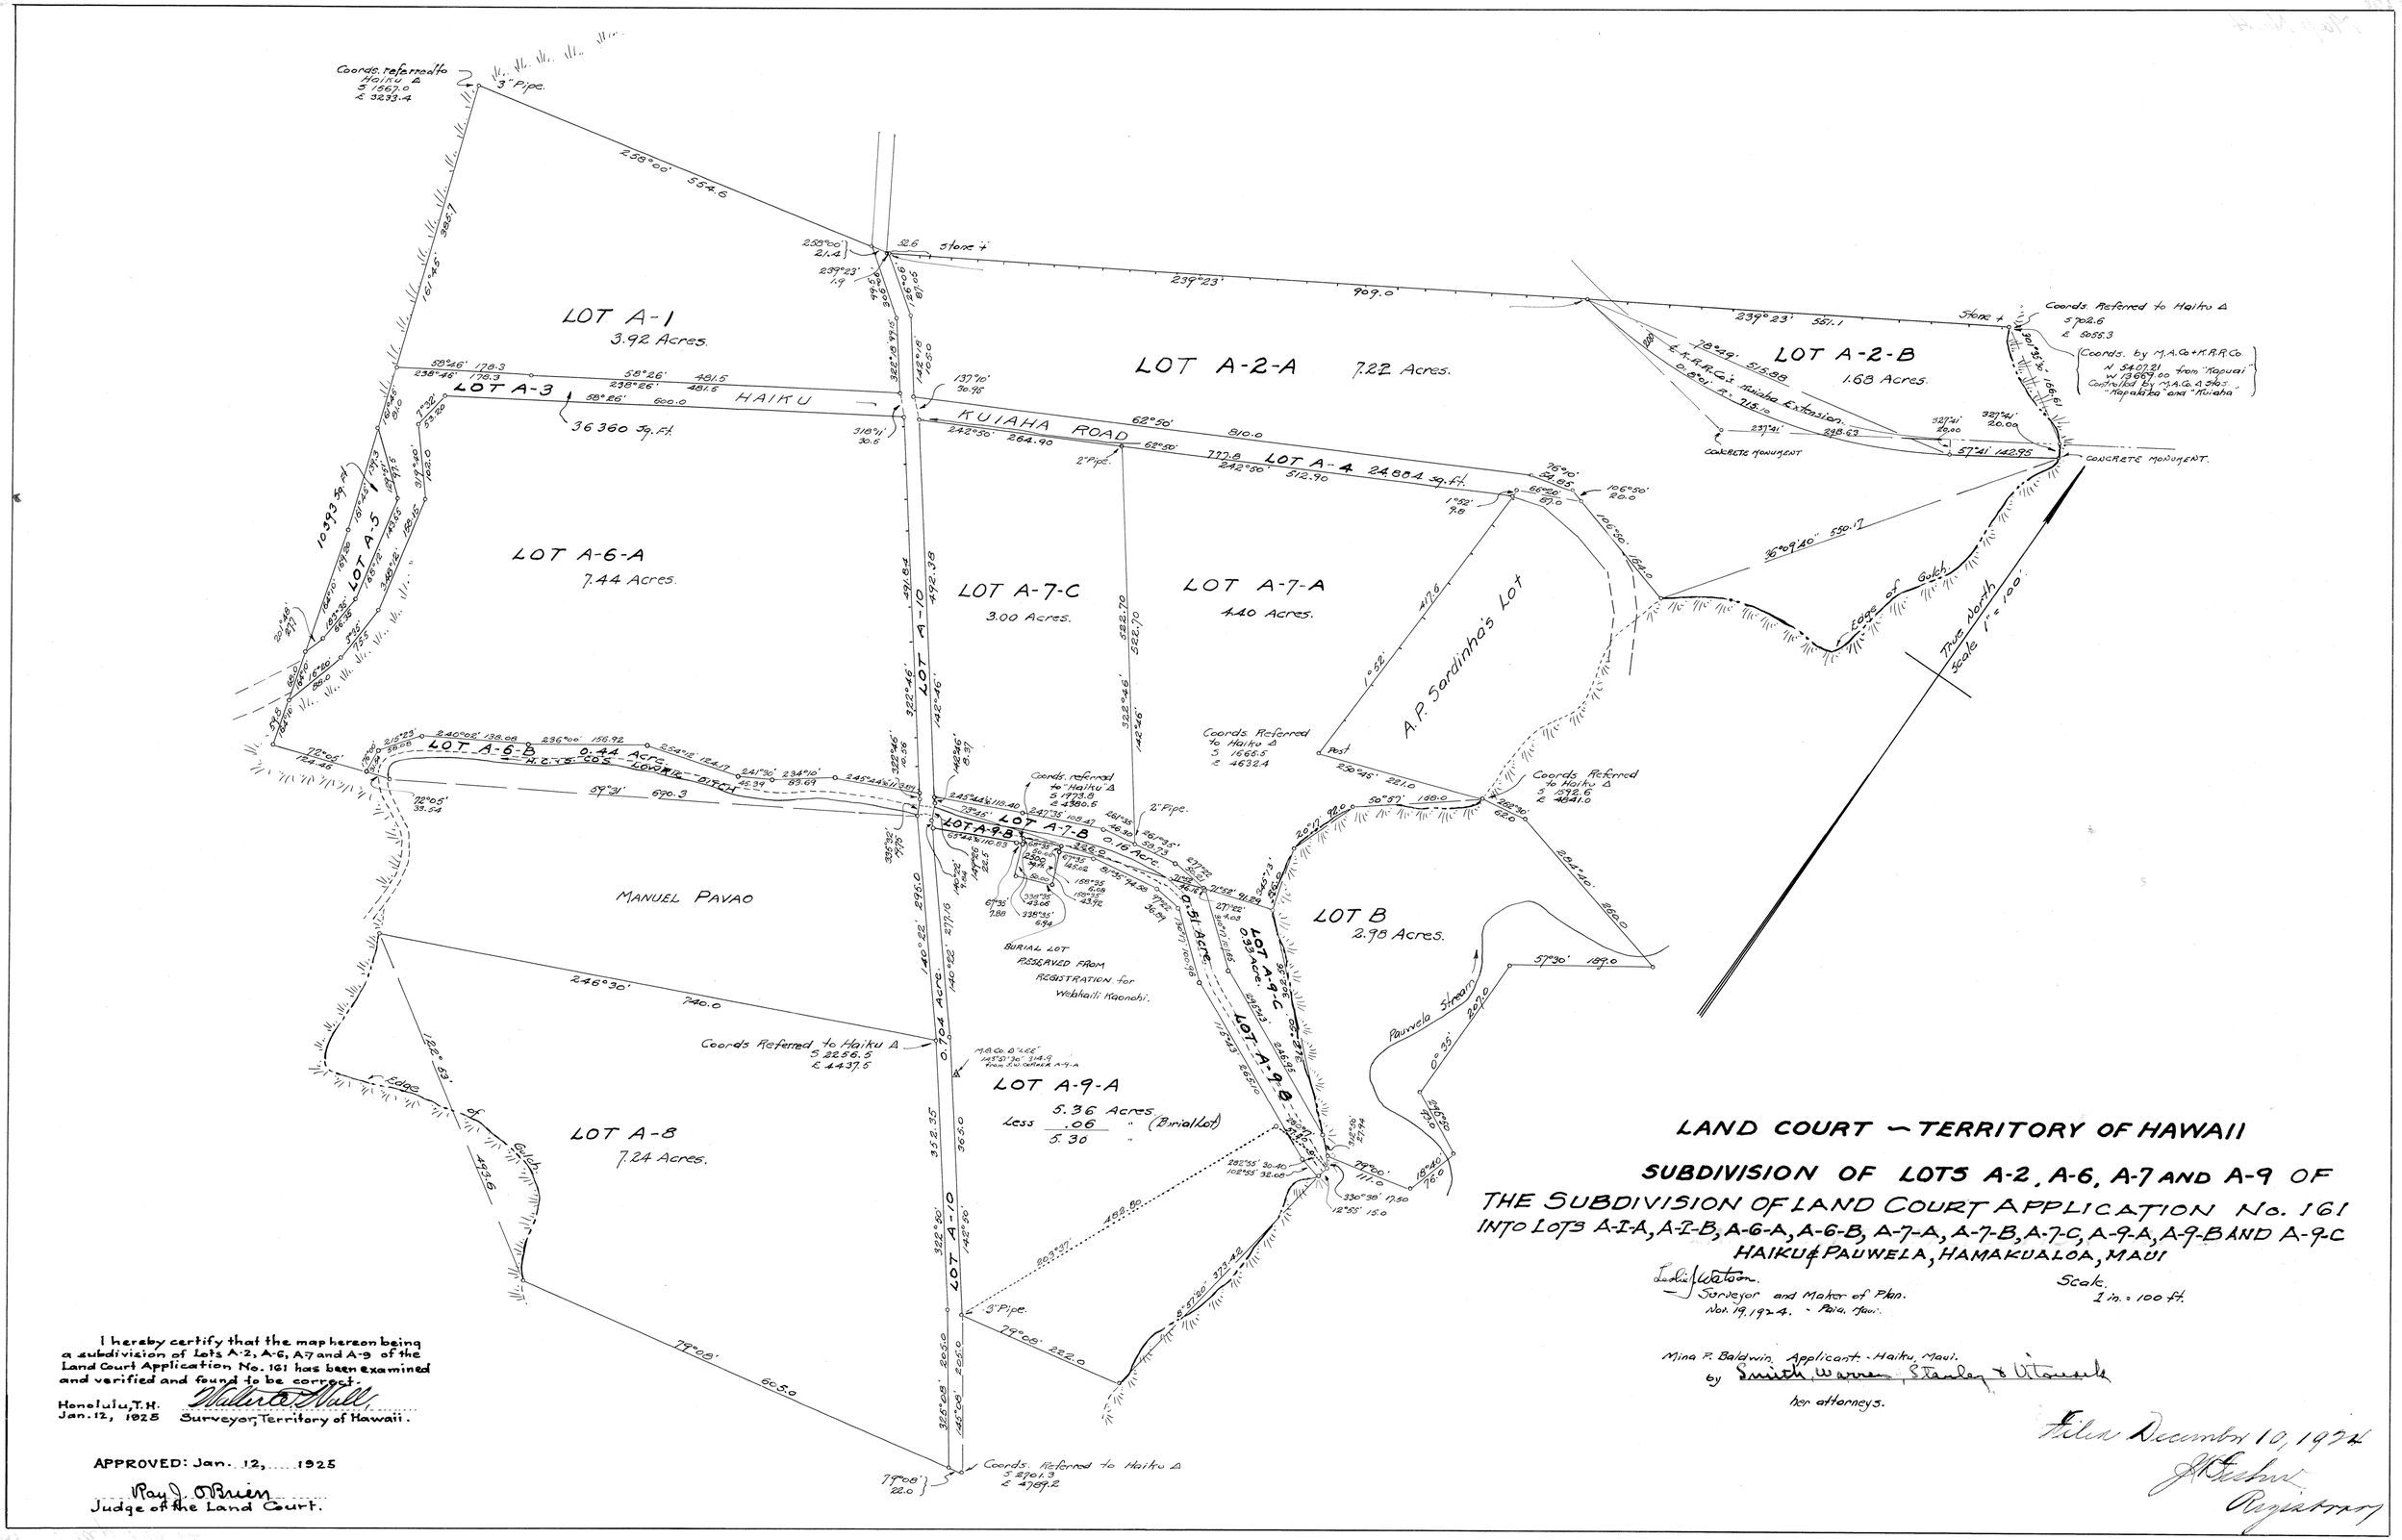

LAND COURT — TERRITORY OF HAWAII

SUBDIVISION OF LOTS A-2, A-6, A-7 AND A-9 OF THE SUBDIVISION OF LAND COURT APPLICATION No. 161 INTO LOTS A-I-A, A-I-B, A-6-A, A-6-B, A-7-A, A-7-B, A-7-C, A-9-A, A-9-B AND A-9-C HAIKU & PAUWELA, HAMAKUALOA, MAUI

Leslie J. Watson.
Surveyor and Maker of Plan.
Nov. 19, 1924. - Paia, Maui.

Scale.
1 in. = 100 ft.

Mina P. Baldwin, Applicant. - Haiku, Maui.
by Smith, Warren, Stanley & Vitousek
her attorneys.

Filed December 10, 1924
J. Fisher
Registrar

I hereby certify that the map hereon being a subdivision of Lots A-2, A-6, A-7 and A-9 of the Land Court Application No. 161 has been examined and verified and found to be correct.

Honolulu, T.H.
Jan. 12, 1925

Walter E. Wall
Surveyor, Territory of Hawaii.

APPROVED: Jan. 12, 1925

Ray J. O'Brien
Judge of the Land Court.