161:5

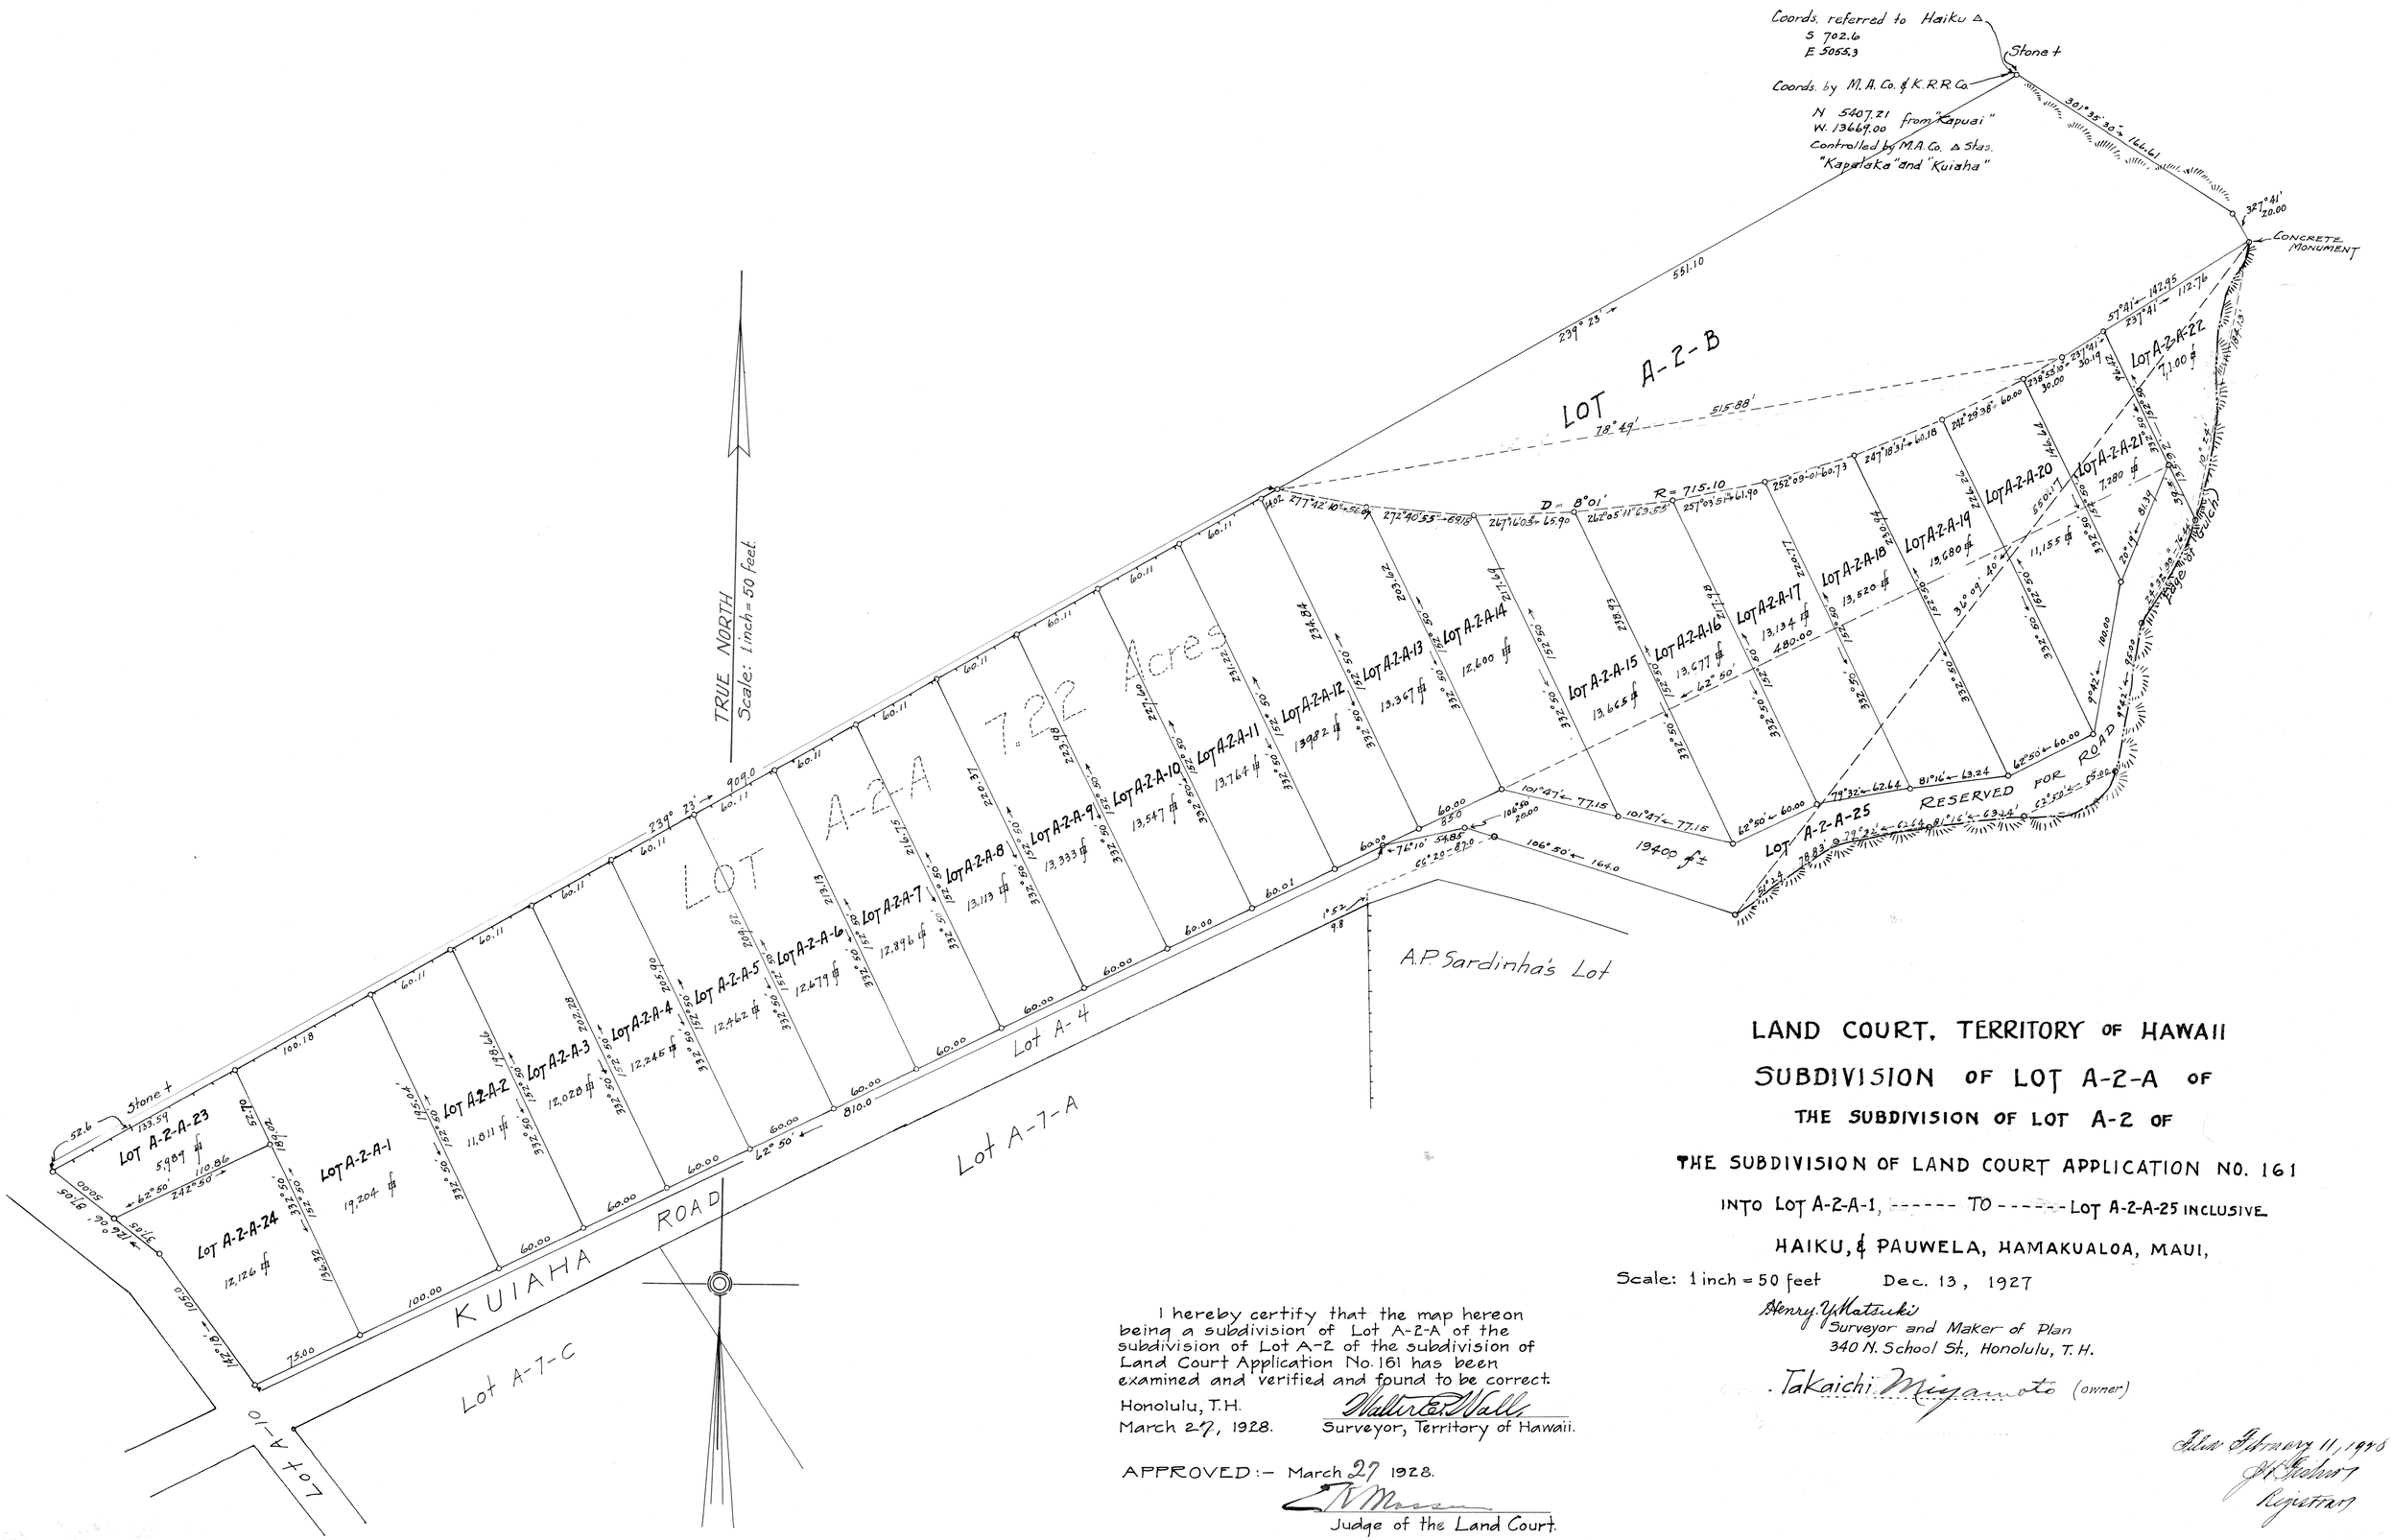

LAND COURT, TERRITORY OF HAWAII

SUBDIVISION OF LOT A-2-A OF THE SUBDIVISION OF LOT A-2 OF THE SUBDIVISION OF LAND COURT APPLICATION NO. 161

INTO LOT A-2-A-1, ------ TO ------ LOT A-2-A-25 INCLUSIVE

HAIKU, & PAUWELA, HAMAKUALOA, MAUI,

Scale: 1 inch = 50 feet Dec. 13, 1927

Henry Y. Matsuki
Surveyor and Maker of Plan
340 N. School St., Honolulu, T.H.

Takaichi Miyamoto (owner)

I hereby certify that the map hereon being a subdivision of Lot A-2-A of the subdivision of Lot A-2 of the subdivision of Land Court Application No. 161 has been examined and verified and found to be correct.

Honolulu, T.H.
March 27, 1928.

Walter E. Wall
Surveyor, Territory of Hawaii.

APPROVED:- March 27 1928.

E. V. Mossman
Judge of the Land Court.

Filed February 11, 1948
J. K. Fishwick
Registrar

47#