MAP 7

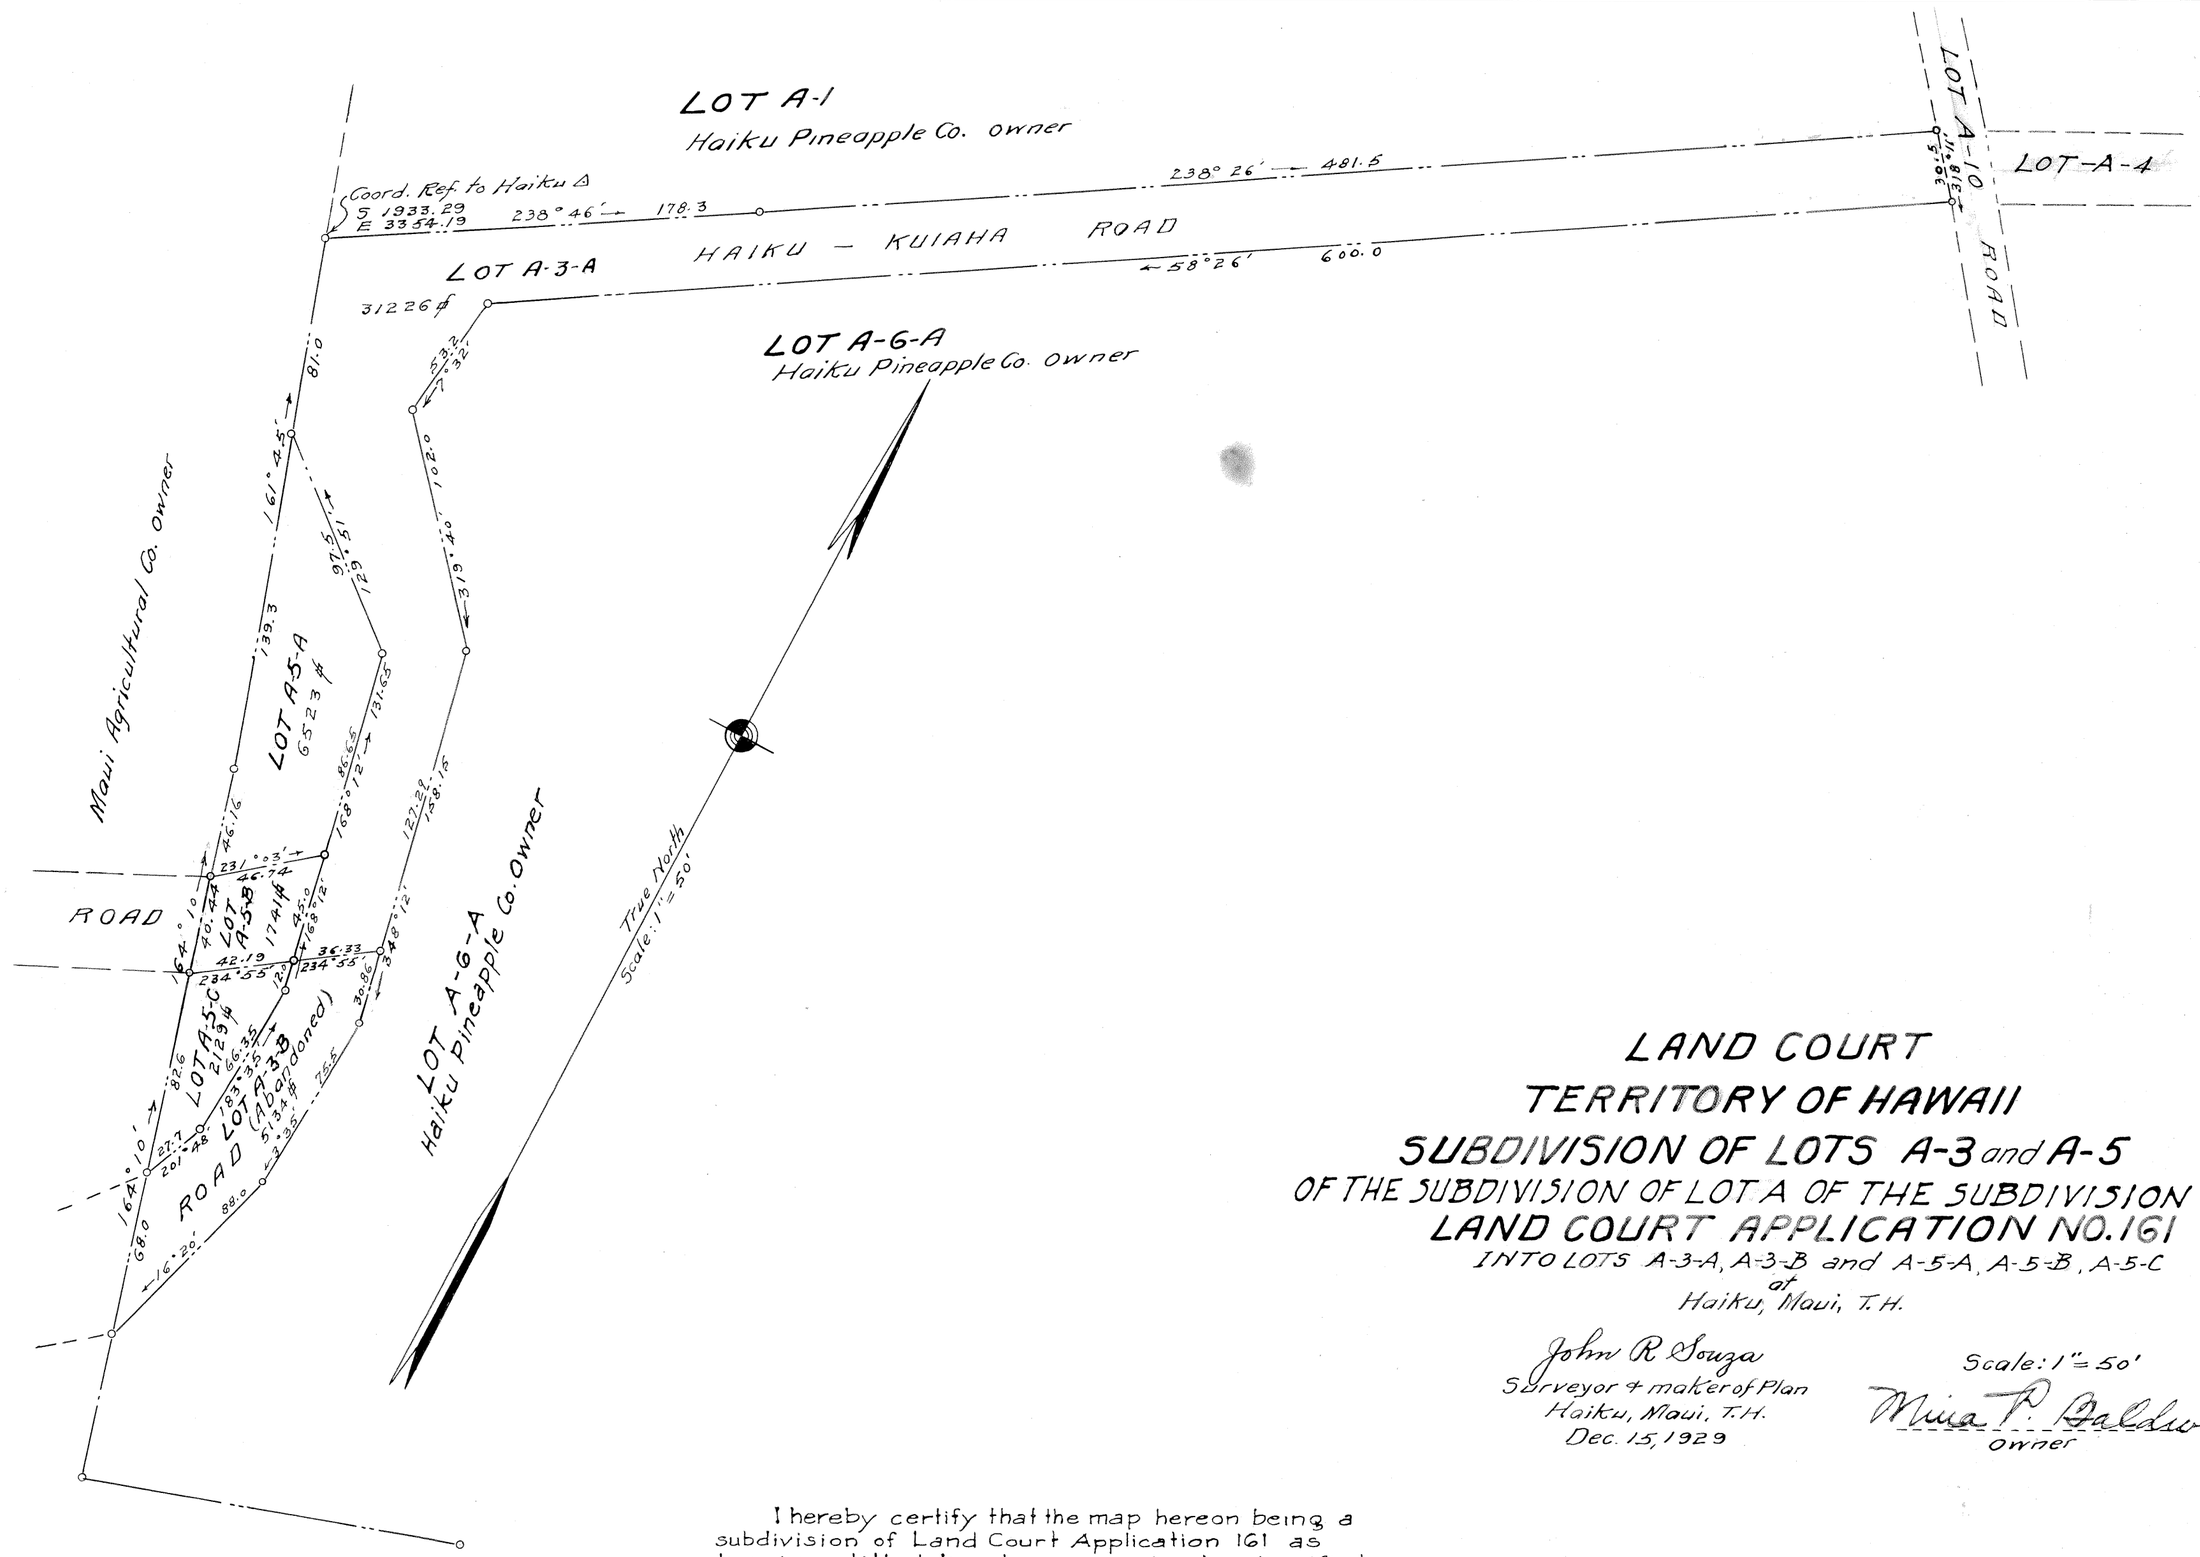

LAND COURT
TERRITORY OF HAWAII
SUBDIVISION OF LOTS A-3 and A-5
OF THE SUBDIVISION OF LOT A OF THE SUBDIVISION OF LAND COURT APPLICATION NO. 161
INTO LOTS A-3-A, A-3-B and A-5-A, A-5-B, A-5-C
at
Haiku, Maui, T.H.

John R Souza
Surveyor & maker of Plan
Haiku, Maui, T.H.
Dec. 15, 1929

Scale: 1" = 50'

Mina P. Baldwin
owner

I hereby certify that the map hereon being a subdivision of Land Court Application 161 as herein entitled has been examined and verified and found to be correct.

Honolulu, T.H.
October 28, 1930

Robert D. King
Surveyor, Territory of Hawaii

APPROVED: October 28, 1930.

W. Steadman
Judge of the Land Court.

Filed May 29, 1930
Abraham H. Akana
Assistant Registrar

3
8