MAP 8

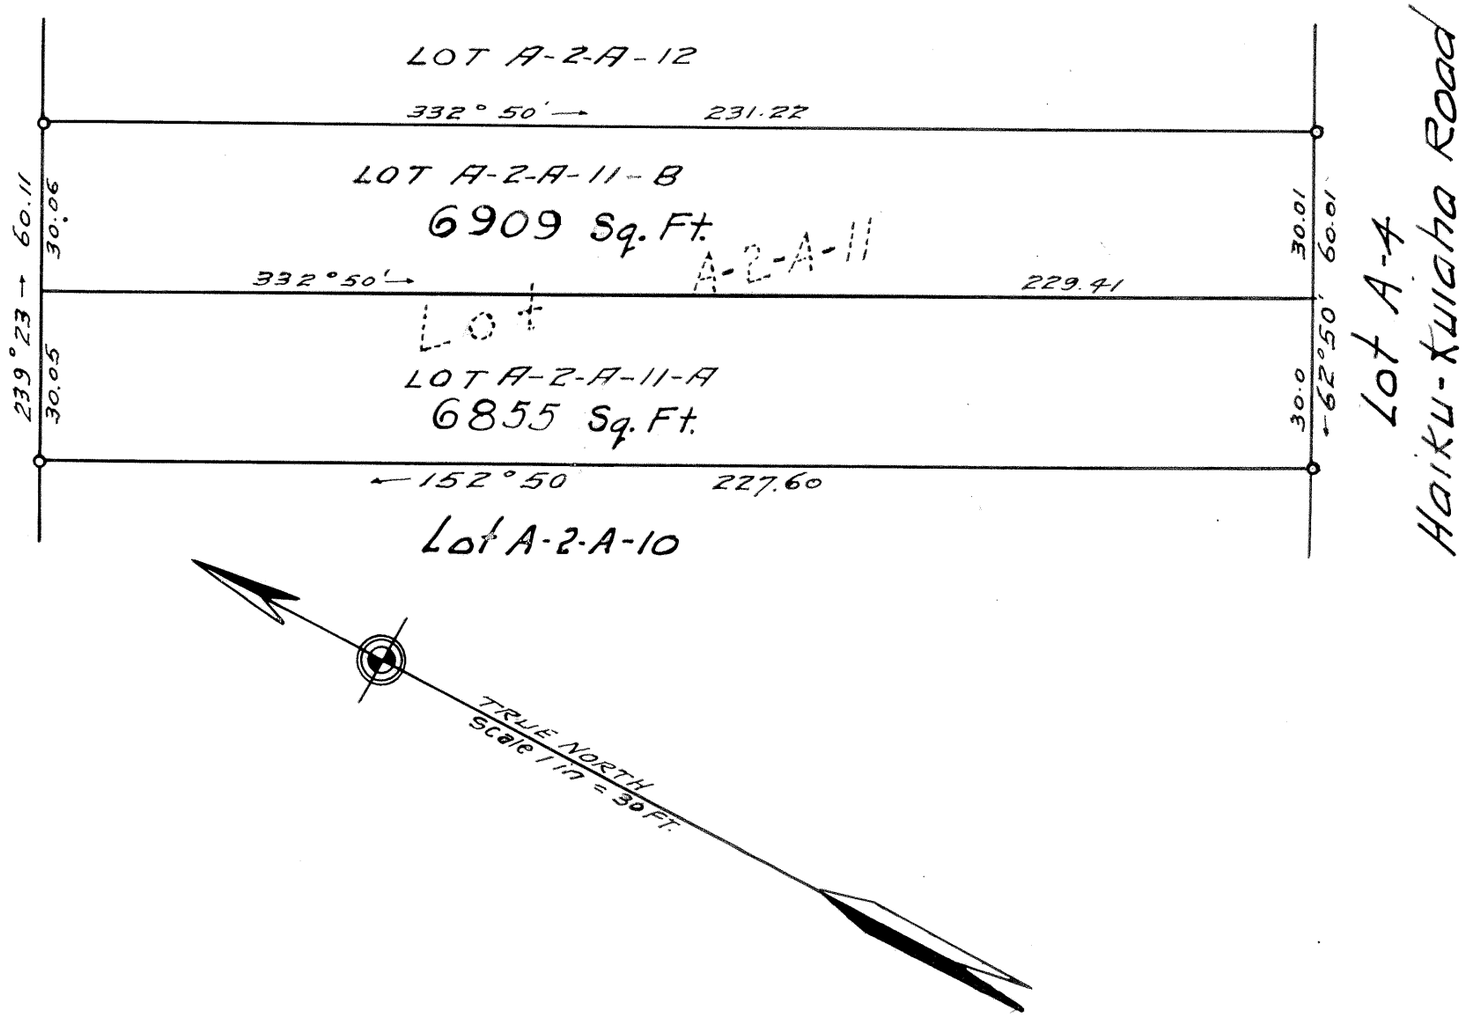

LAND COURT

TERRITORY OF HAWAII.

Subdivision of Lot A-2-A-11 of the Subdivision of Lot A-2-A of the Subdivision of Lot A-2 of the Subdivision of Lot A of the Subdivision of Land Court Application 161, into lots A-2-A-11-A and A-2-A-11-B.

HAIKU-PAUWELA, HAMAKUALOA, MAUI, T. H.

Scale 1 in = 30 ft.

Wailuku, Maui
July 20, 1931.

SOUSA COUSINS
By John R. Sousa Jr.
Surveyor & Maker of Plan
Wailuku, Maui, T. H.
Surveyor's Registered Certificate 197

Owner W. Suda
By A. K. Akana
His Attorney
Owner's Certificate of Title 10,557

I hereby certify that the map hereon being a subdivision of Land Court Application 161, as herein entitled, has been examined and verified and found to be correct, and that it has been approved by Order of the Judge of the Land Court, dated July 12, 1932.

Honolulu, T. H.
July 12, 1932.

Robert D. King
Surveyor, Territory of Hawaii

Filed July 7, 1932
Abraham K. Akana
Assistant Registrar

(1)
(14)