MAP 15

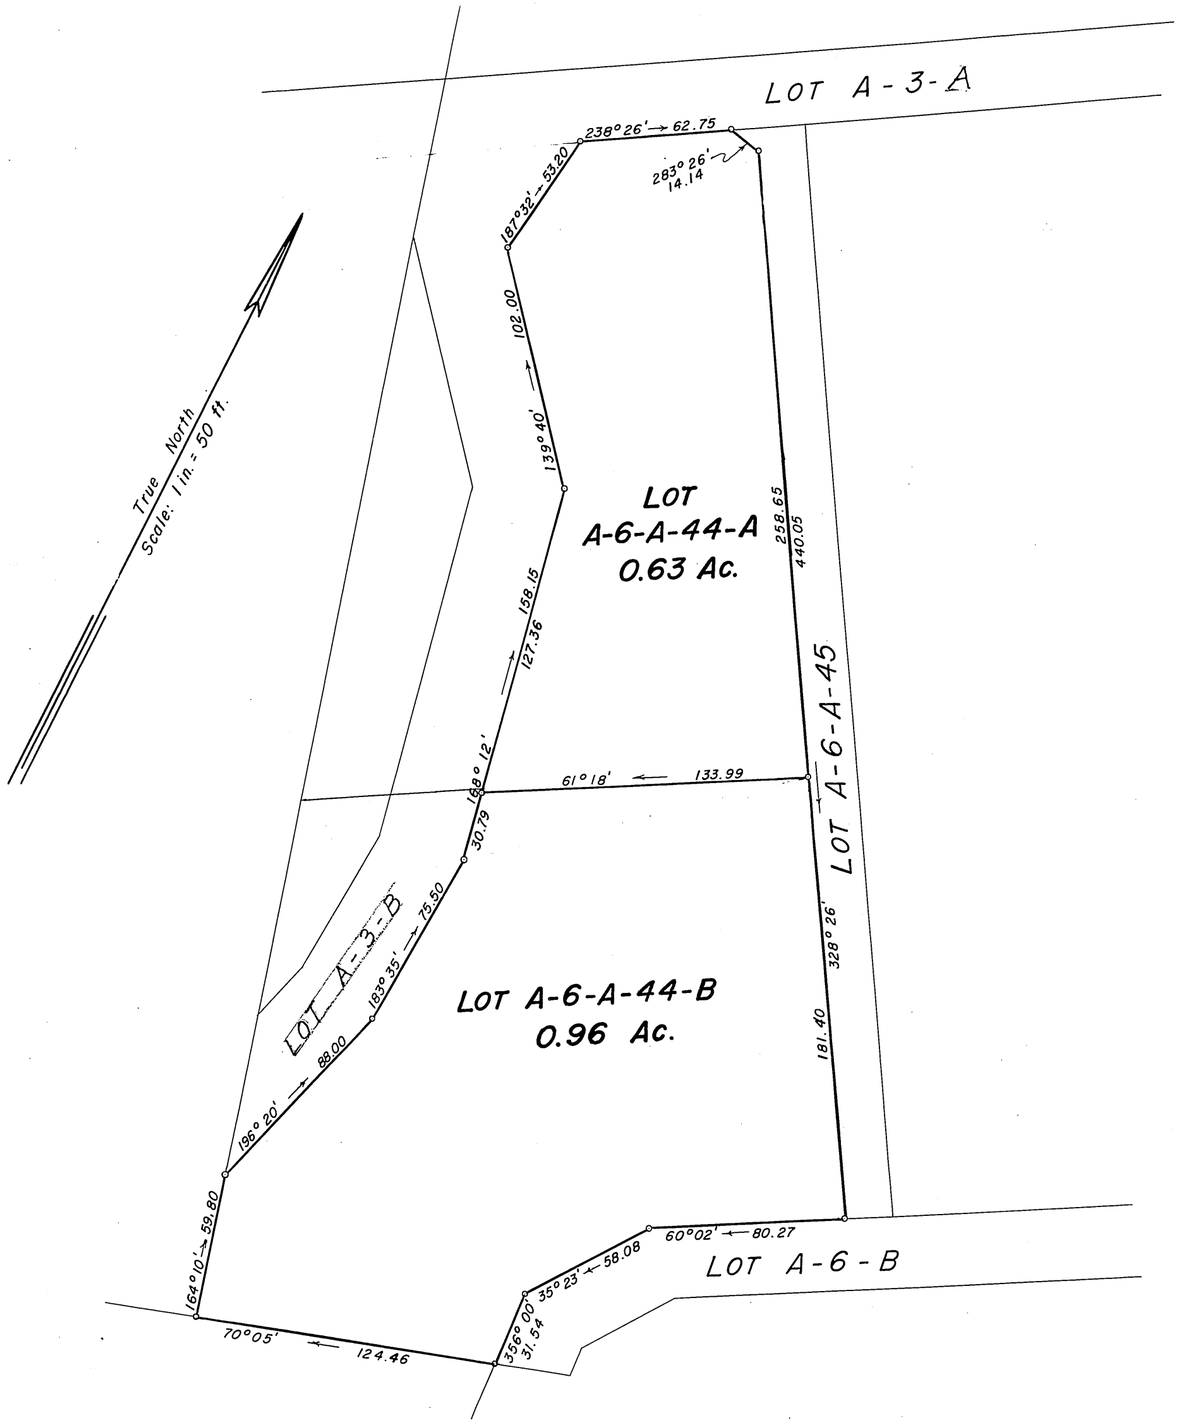

LAND COURT

TERRITORY OF HAWAII

LAND COURT APPLICATION 161

SUBDIVISION OF LOT A-6-A-44
AS SHOWN ON MAP 11
INTO LOTS A-6-A-44-A AND A-6-A-44-B

AT HAIKU, MAUI, T. H.

October 2, 1951
12 N. King St.
Rm. 18 Hocking Bldg.
Honolulu, T. H.

SUEMATSU TAKEMOTO
REGISTERED LAND SURVEYOR No. 182
HAWAII, U.S.A.

Suematsu Takemoto
Registered Land Surveyor 182
Land Court Surveyor 35

OWNERS: YUTAKA NAKATSUKASA AND FUSAYO NAKATSUKASA

OWNERS' CERTIFICATE OF TITLE: 32,299

AUTHORIZED AND APPROVED BY ORDER OF THE JUDGE OF THE LAND COURT DATED DECEMBER 7, 1951.

BY ORDER OF THE COURT.

P. Mullholland
REGISTRAR OF THE LAND COURT.

Filed Dec. 9, 1951
P. Mullholland
Registrar

1
7

Tax Map Key: 2nd Div. 2-7-17:45

15" x 21" = 2.2 ft