Map 19

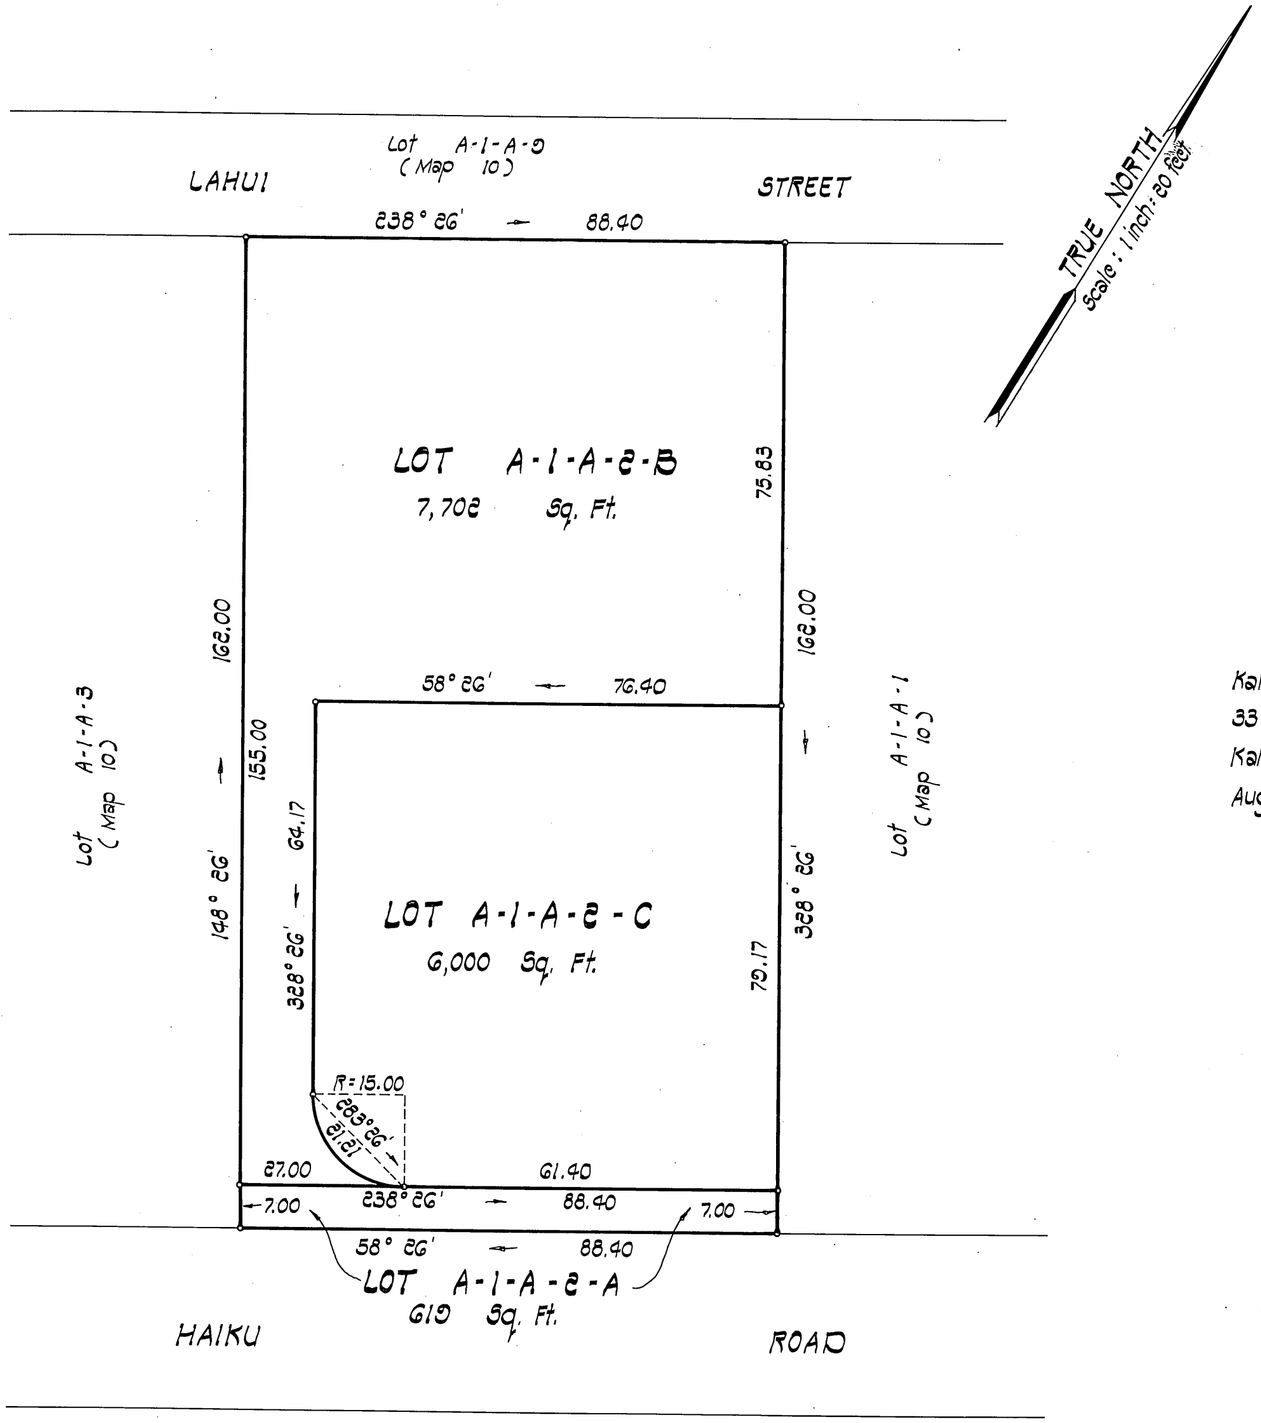

LAND COURT
STATE OF HAWAII
LAND COURT APPLICATION 161

SUBDIVISION OF LOT A-1-A-2
AS SHOWN ON MAP 10
INTO LOTS A-1-A-2-A, A-1-A-2-B, AND A-1-A-2-C

HAIKU AND PAUWELA, HAMAKUALOA, MAUI, HAWAII

Kahului Building, Suite 350
33 Lono Avenue
Kahului, Maui, Hawaii
August 28, 1979

GEORGE F. NEWCOMER
REGISTERED PROFESSIONAL LAND SURVEYOR
No. 2715-S
HAWAII U.S.A.

NORMAN SAITO
ENGINEERING CONSULTANTS, INC.
By: George F. Newcomer
Registered Professional Land Surveyor No. 2715-S
Land Court Certificate No. 165

OWNERS: Orville Jean Richie and Ruth Margret Richie
OWNERS' CERTIFICATE OF TITLE: 209,125

AUTHORIZED AND APPROVED BY ORDER OF THE JUDGE OF THE LAND COURT DATED DECEMBER 17, 1980.
BY ORDER OF THE COURT Jeanette K. Post
Registrar of the Land Court

Filed December 9, 1980 Paul Cayhoff

Tax Map Key: 2-7-18: Parcel 12

15" x 21" = 2.2 Sq. Ft.