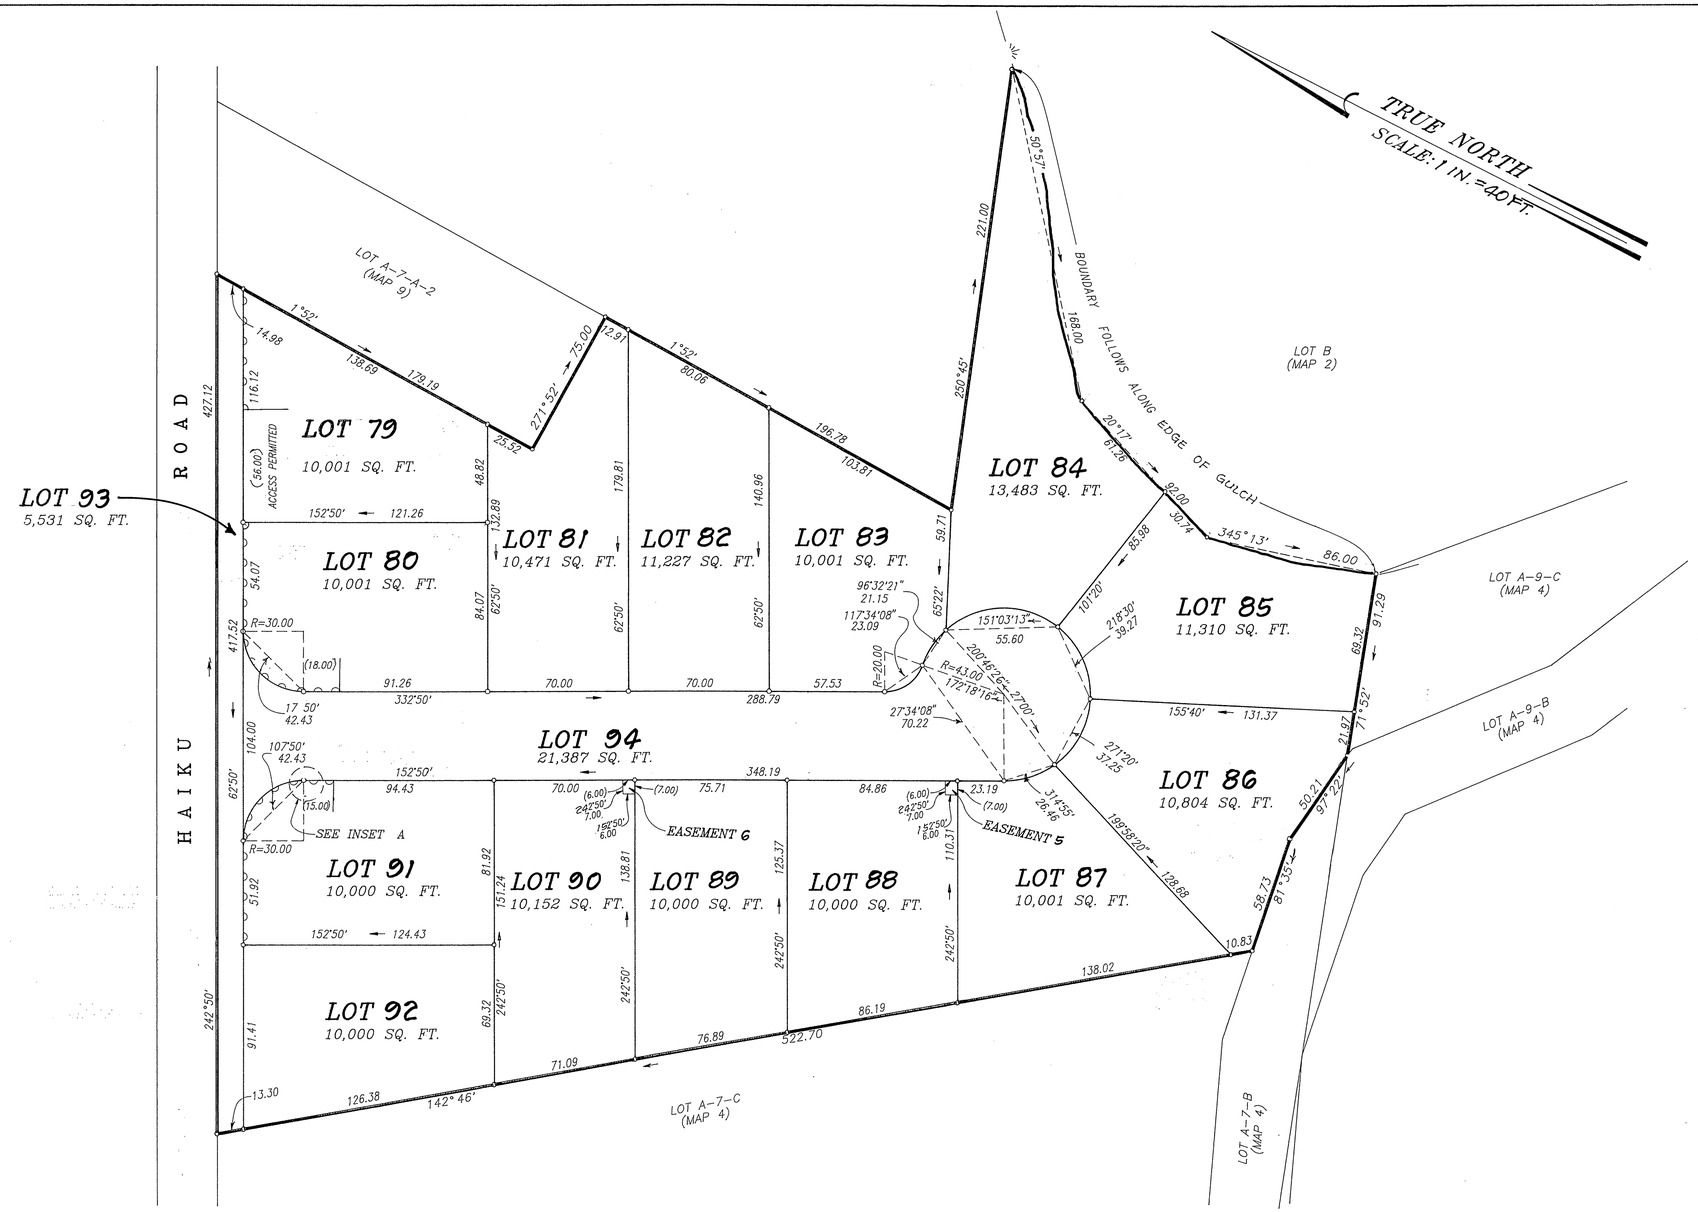

LAND COURT

STATE OF HAWAII

LAND COURT APPLICATION 161

SUBDIVISION OF LOT A-7-A-1 AS SHOWN ON MAP 9
INTO LOTS 79 THROUGH 94, INCLUSIVE
AND THE DESIGNATION OF THE FOLLOWING EASEMENTS:

EASEMENT 5 AFFECTING LOT 88
EASEMENT 6 AFFECTING LOT 90
EASEMENT 7 AFFECTING LOT 91

DESIGNATION OF RESTRICTION OF VEHICLE ACCESS RIGHTS
AFFECTING LOTS 79, 80 AND 91.

At Haiku and Pauwela, Hamakualoa, Maui, Hawaii

AKAMAI LAND SURVEYING
P.O. BOX 1748
MAKAWAO, MAUI, HAWAII 96768

February 1994

SHERMAN DUDLEY DEPONTE
REGISTERED PROFESSIONAL LAND SURVEYOR
No. 6960
HAWAII, U.S.A.

Sherman D. DePonte
SHERMAN DUDLEY DEPONTE
REGISTERED PROFESSIONAL LAND SURVEYOR
STATE OF HAWAII CERTIFICATE NO. 6960
LAND COURT NO. 239

OWNER: NELMICK LAND COMPANY

TRANSFER CERTIFICATE OF TITLE: 453,688

NOTES:

DENOTES NO VEHICULAR ACCESS PERMITTED.

d h DENOTES ACCESS PERMITTED.

EASEMENT 5 IS FOR ELECTRICAL PURPOSES, AREA = 42 SQ. FT.
EASEMENT 6 IS FOR ELECTRICAL PURPOSES, AREA = 42 SQ. FT.
EASEMENT 7 IS FOR ELECTRICAL PURPOSES, AREA = 2 SQ. FT.

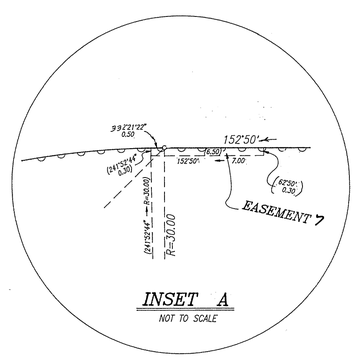

AUTHORIZED AND APPROVED BY ORDER OF THE JUDGE OF THE LAND COURT DATED: JULY 14, 1995
BY ORDER OF THE COURT.

filed June 27, 1995
Jannie Shiroma, Clerk

Kathleen Hanewahine
ACTING REGISTRAR OF THE LAND COURT

TAX MAP KEY: 2-7-10:77

21" x 32" = 4.67 Sq. Ft.